


Container Canopy | C6040 | With Back & Front Panel

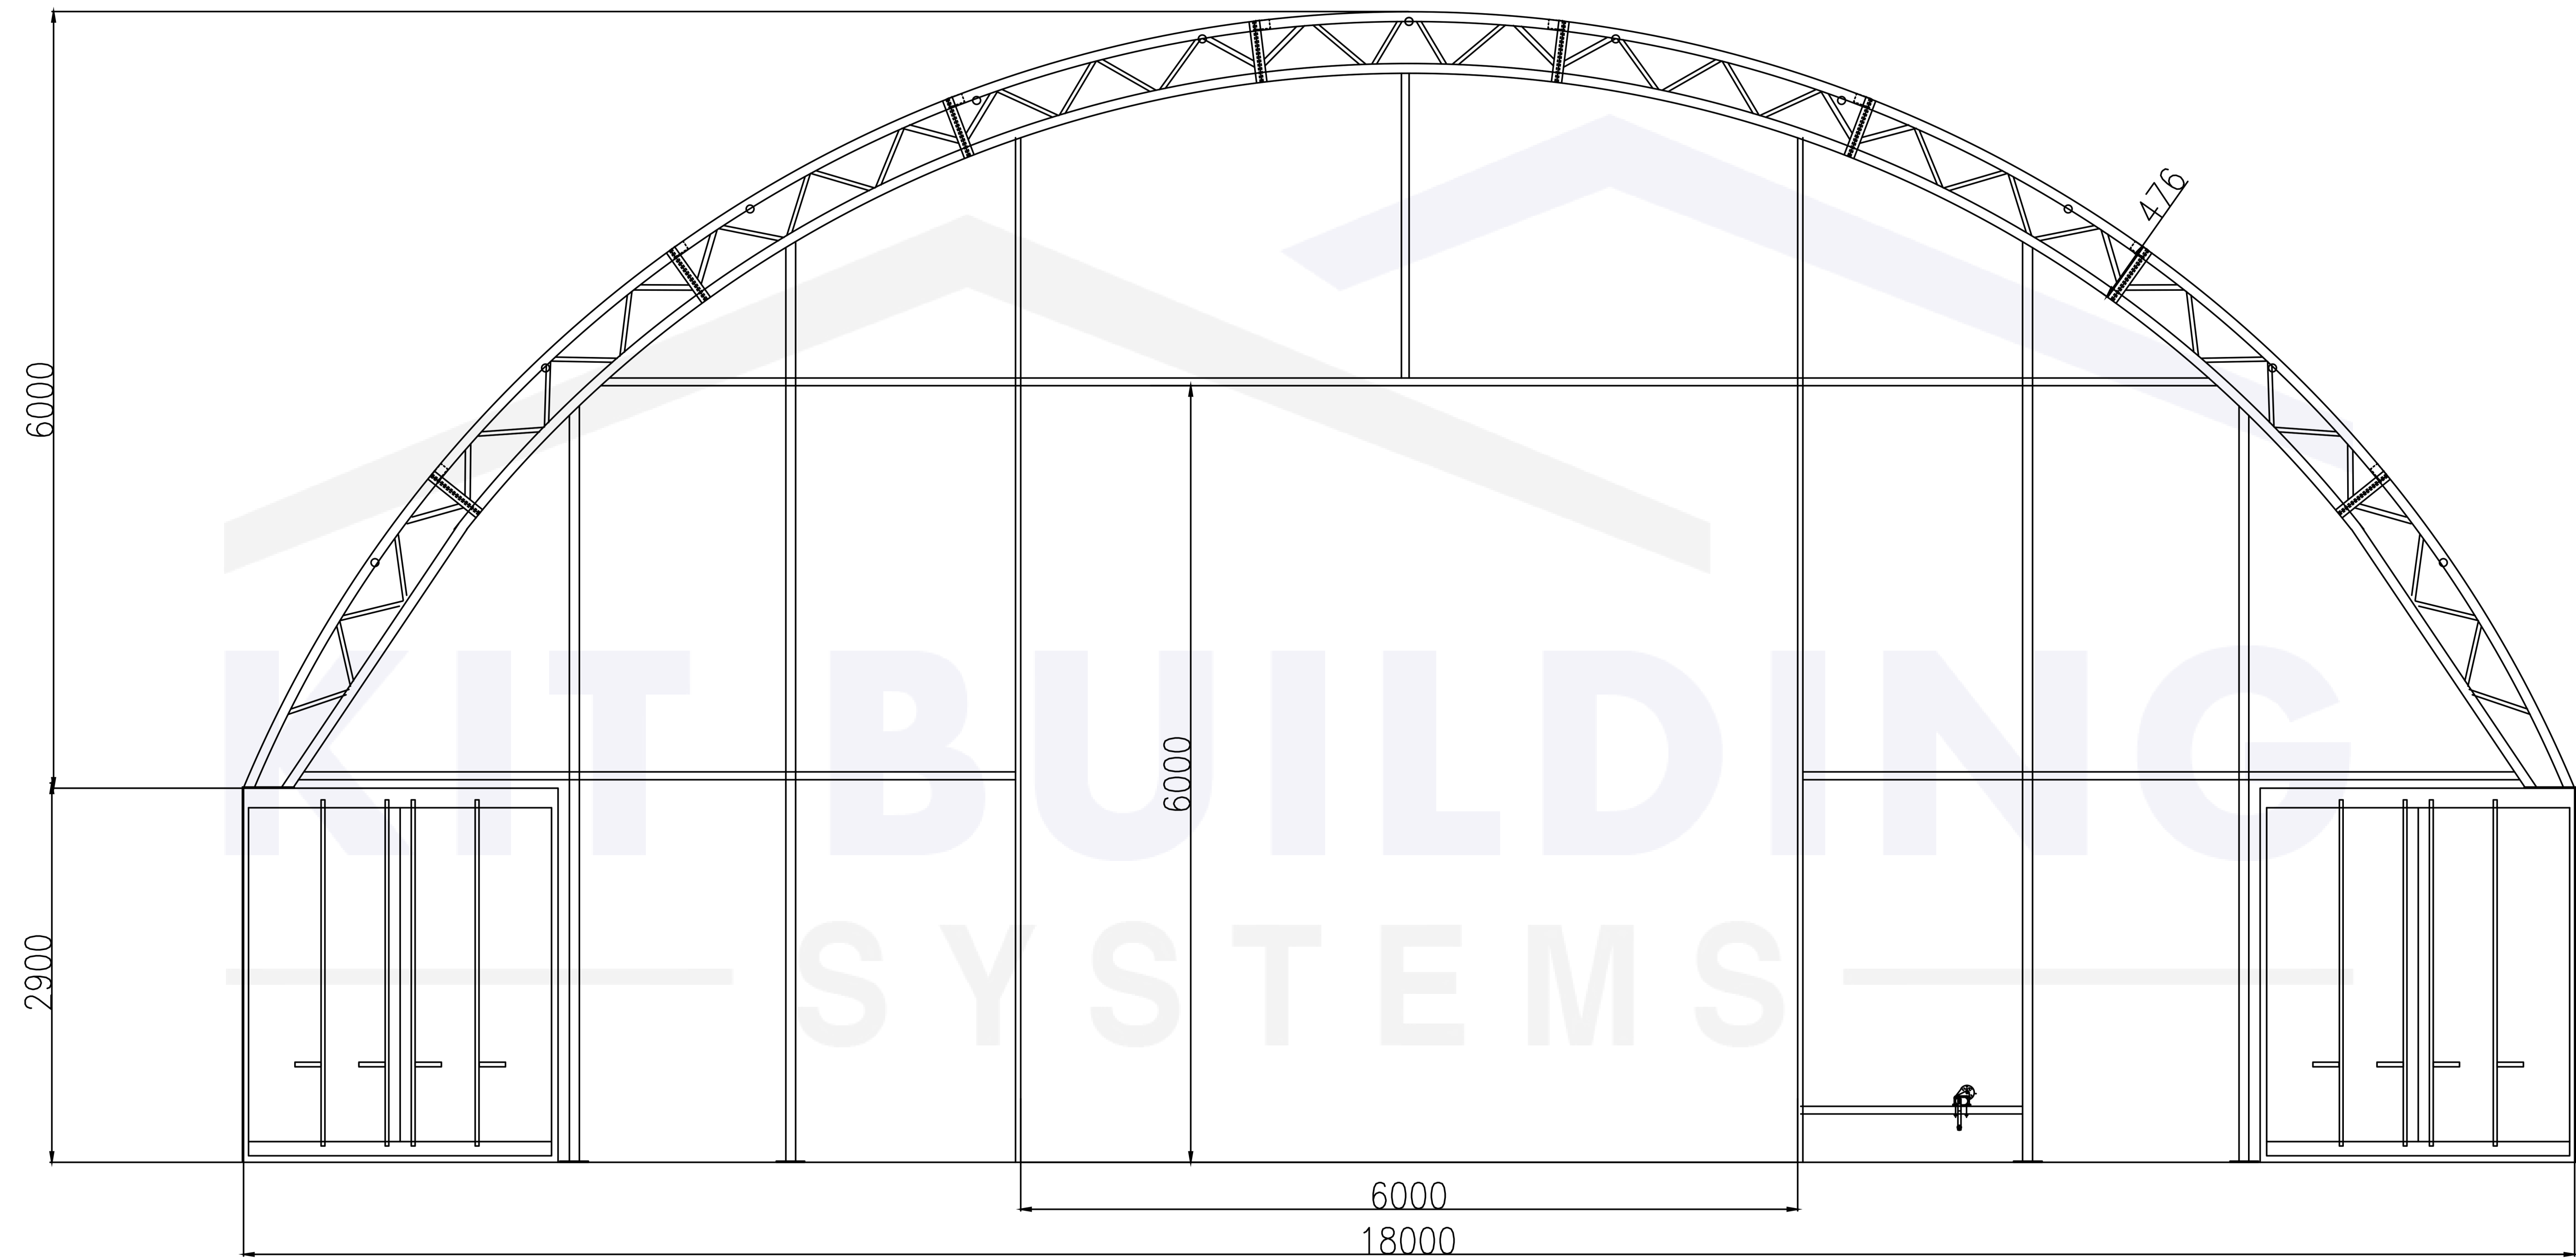

PROJECT TITLE

Container Canopy | C6040 |
With Back & Front Panel

60ft x 40ft x 19'8" | 18m x 12m x 6m
Width x Length x Height

NOTES:

WORKING DRAWING

DRAWING BY: Samir Aitouaziz

PROJECT: Standard Building

SCALE N.T.S | DATE: 09.04.2026

Width: 18m | 60'
Depth: 12m | 40'
Eave Height: 2.9m | 9'5"
Overall Height: 6m | 19'8"
Arch Distance: 3m | 9'10"


REVISIONS

Sr.	DESCRIPTION	DATE

Steel Frame:	Covering:	Arch Tube Thickness:	Purling Tube Thickness:	Eave Height:	Opening/Shutter Size WxH:
CHS Double Truss	PVC - 610g/m² 18oz/yd²	76mm x 2mm 2.99" x 0.079"	60mm x 1.5mm 2.36" x 0.059"	2.9m 9'5"	6m x 5.5m 19'8" x 18'1"

Front Elevations	Crossbar Tube Thickness:	Shutter Type:	Pedestrian door WxH	PAGE 1 OF 3
	60mm x 1.5mm 2.36" x 0.059"	Winch operated shutter	N/A	

Container Canopy | C6040 | With Back & Front Panel

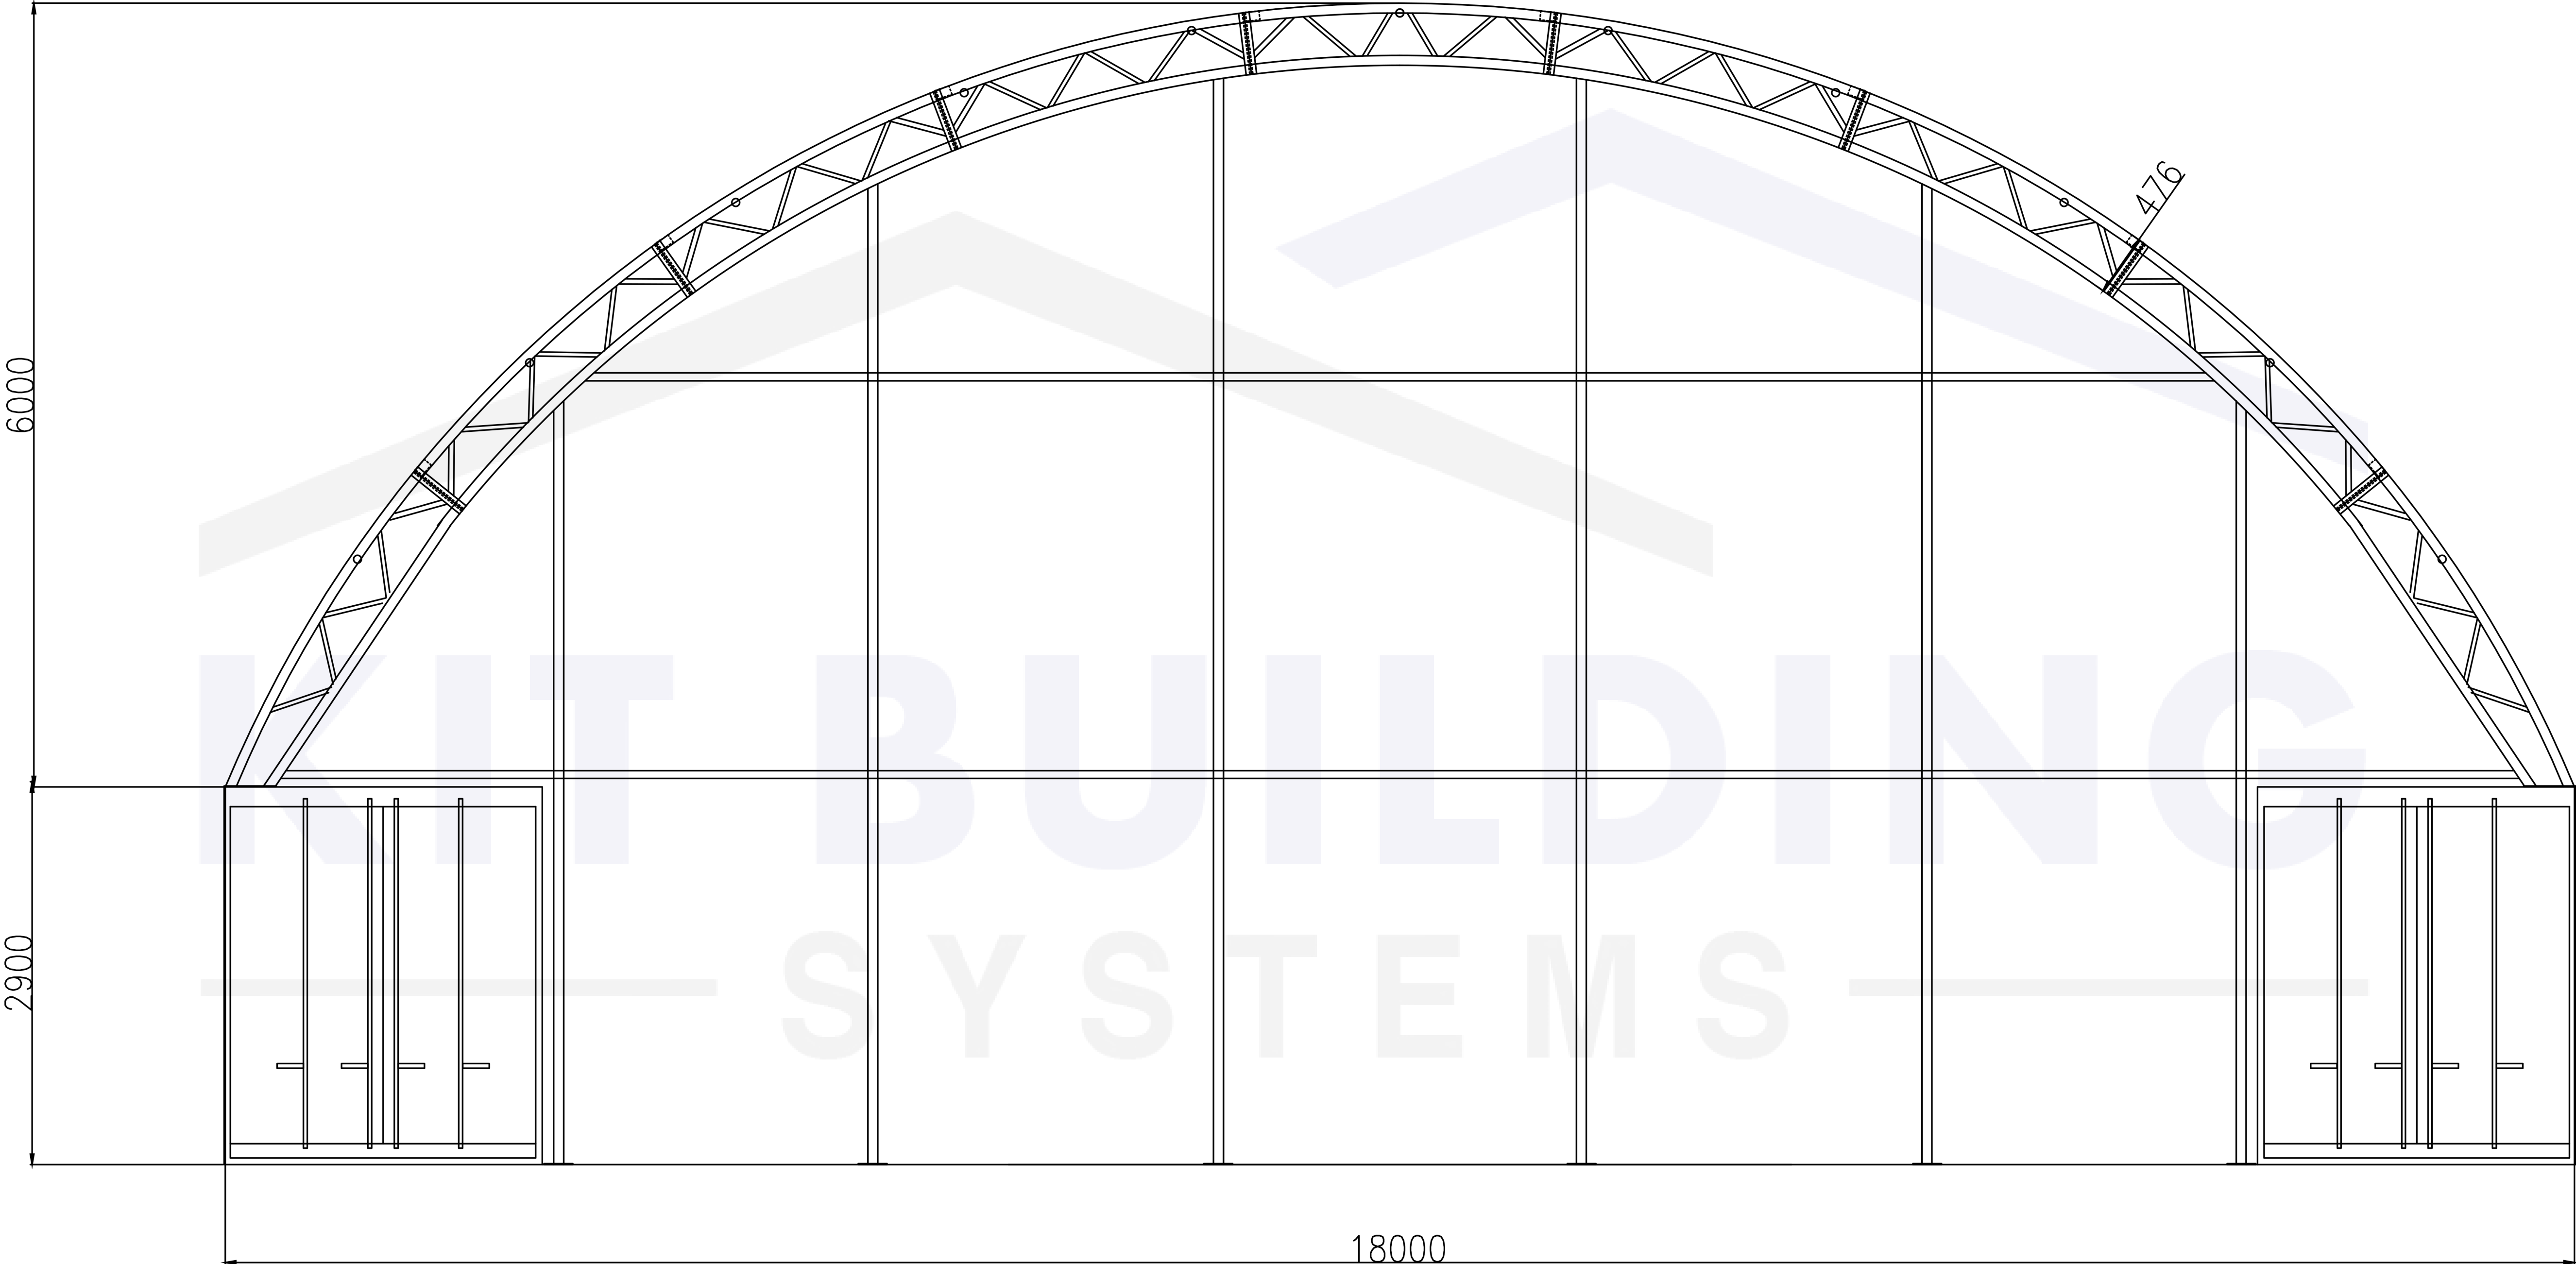

PROJECT TITLE

Container Canopy | C6040 |
With Back & Front Panel

60ft x 40ft x 19'8" | 18m x 12m x 6m
Width x Length x Height

NOTES:

WORKING DRAWING

DRAWING BY: Samir Aitouaziz

PROJECT: Standard Building

SCALE N.T.S | DATE: 09.04.2026

Width: 18m | 60'
Depth: 12m | 40'
Eave Height: 2.9m | 9'5"
Overall Height: 6m | 19'8"
Arch Distance: 3m | 9'10"


REVISIONS

Sr.	DESCRIPTION	DATE

Steel Frame:	Covering:	Arch Tube Thickness:	Purling Tube Thickness:	Eave Height:	Opening/Shutter Size WxH:
CHS Double Truss	PVC - 610g/m² 18oz/yd²	76mm x 2mm 2.99" x 0.079"	60mm x 1.5mm 2.36" x 0.059"	2.9m 9'5"	6m x 5.5m 19'8" x 18'1"

Rear Elevations	Crossbar Tube Thickness:	Shutter Type:	Pedestrian door WxH	PAGE 2 OF 3
	60mm x 1.5mm 2.36" x 0.059"	Winch operated shutter	N/A	

Container Canopy | C6040 | With Back & Front Panel

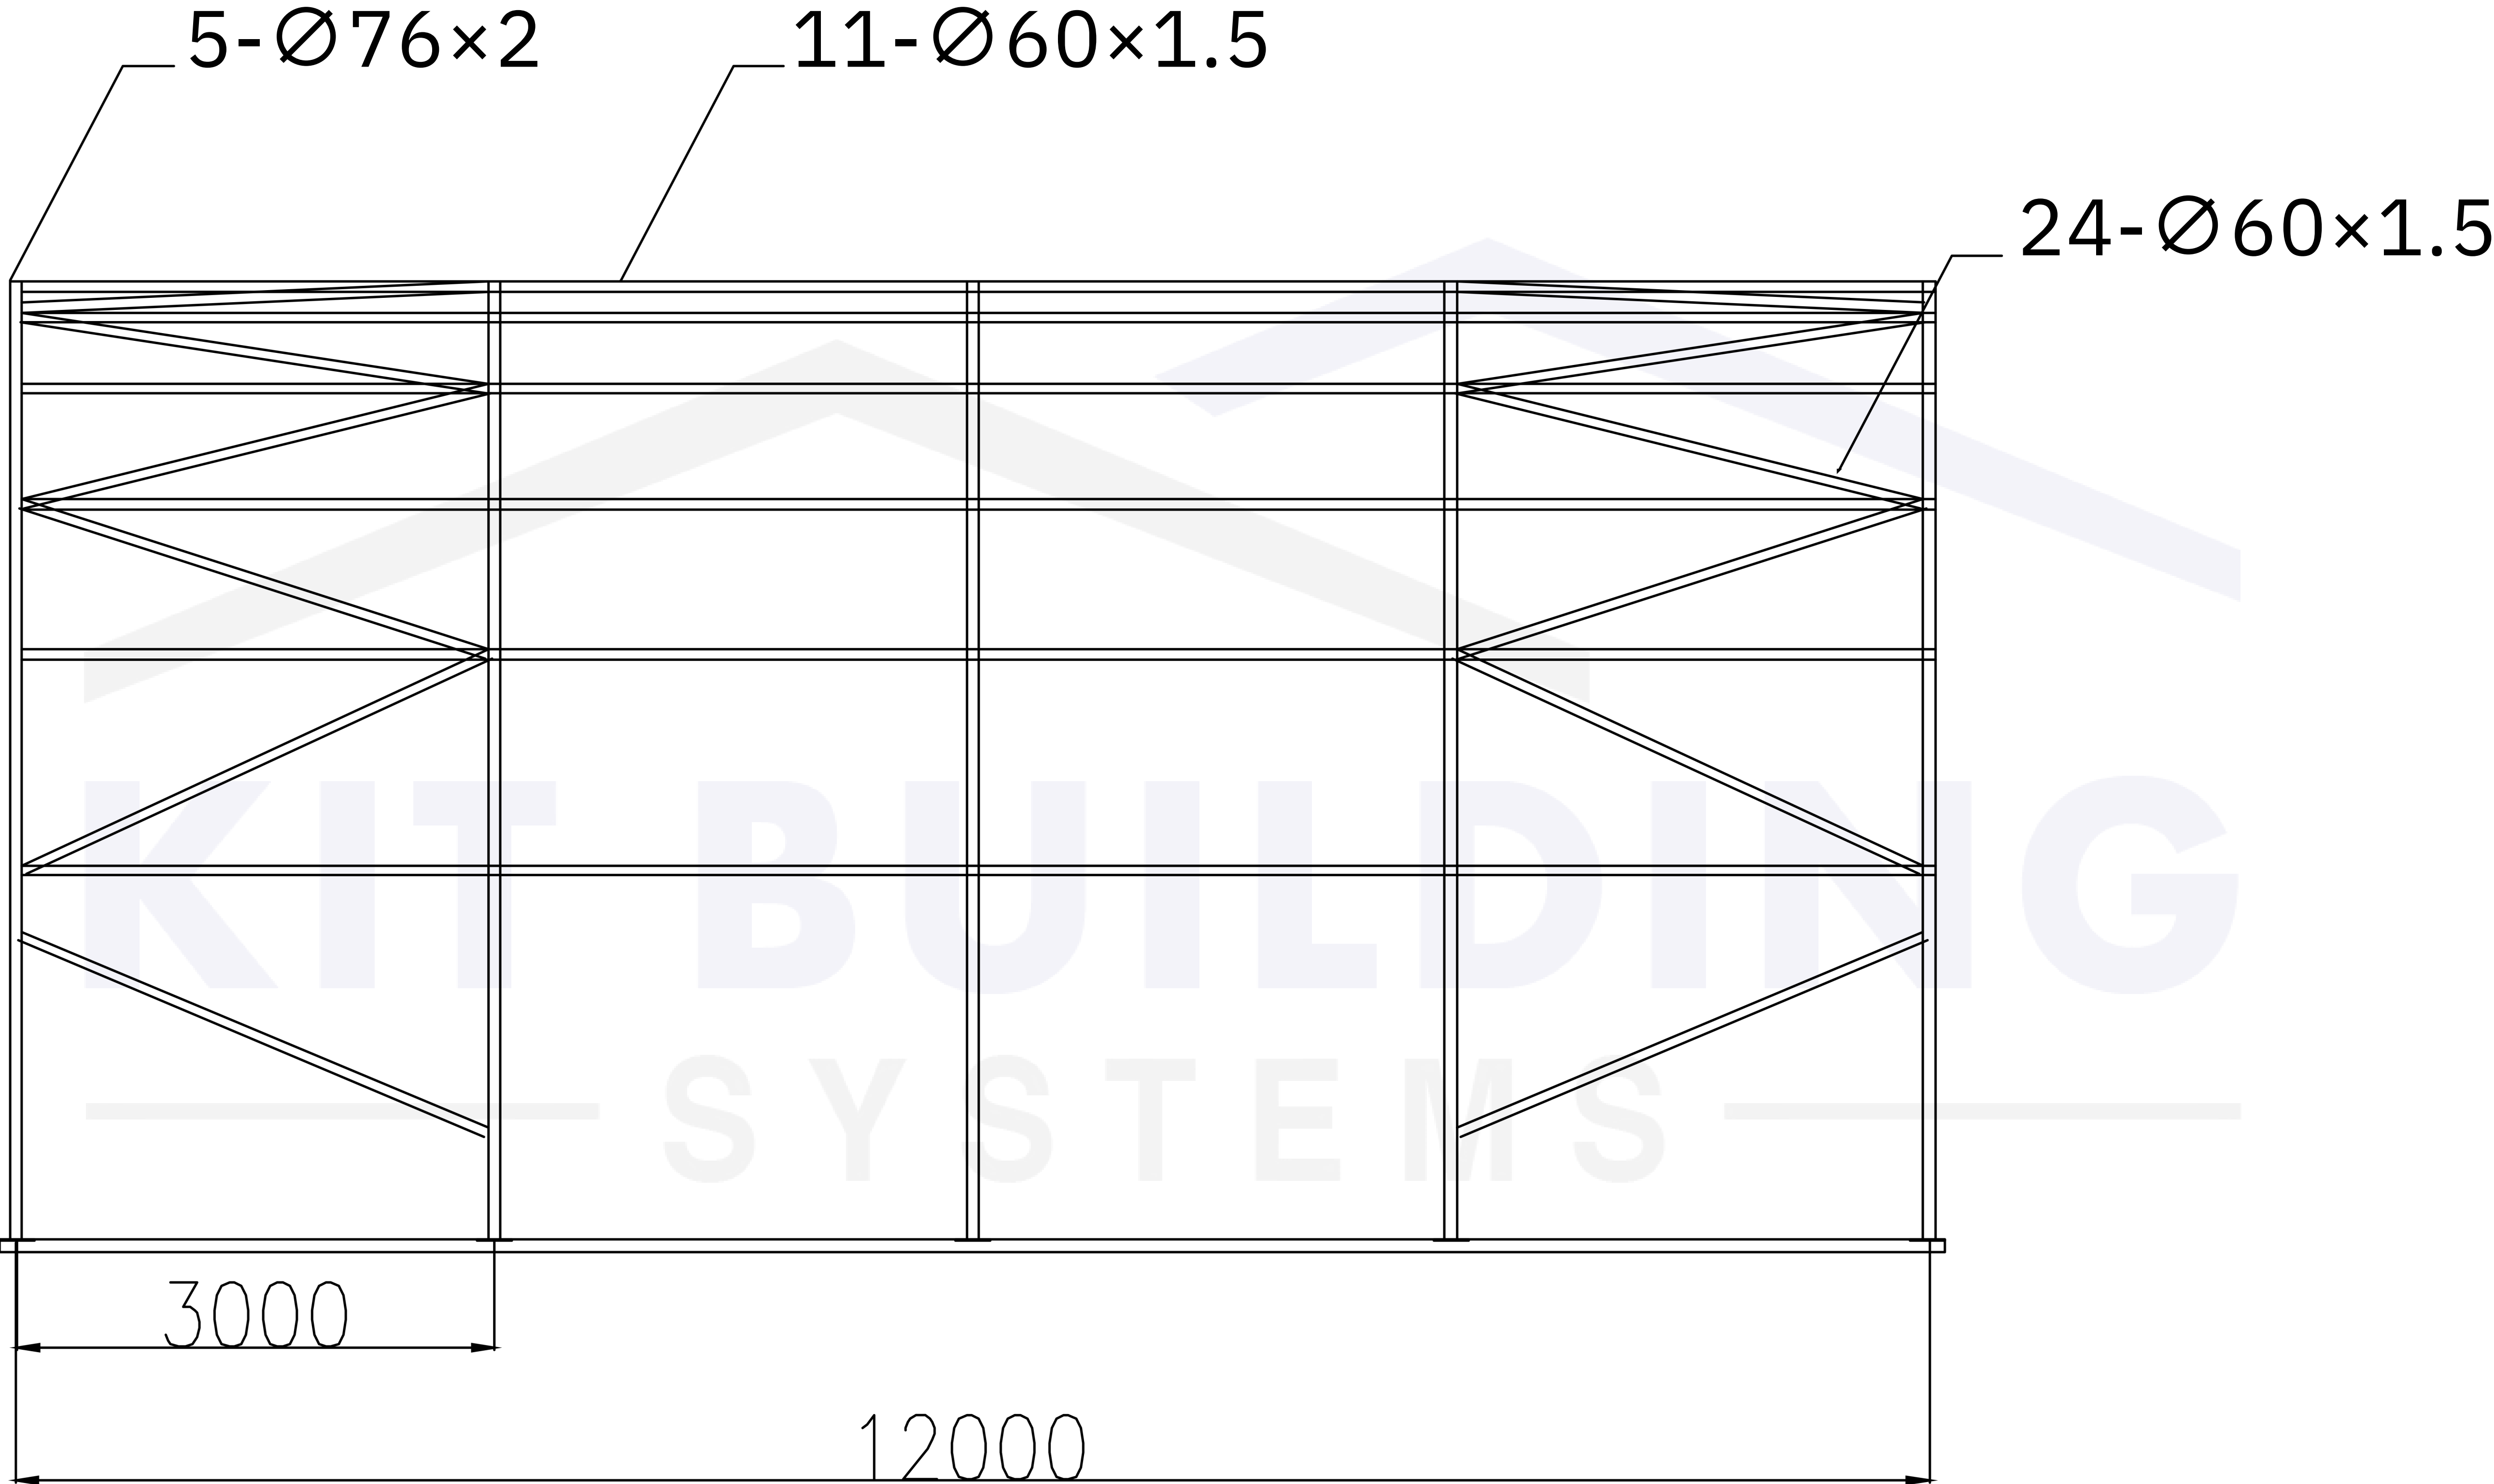

PROJECT TITLE

Container Canopy | C6040 |
With Back & Front Panel

60ft x 40ft x 19'8" | 18m x 12m x 6m
Width x Length x Height

NOTES:

WORKING DRAWING

DRAWING BY: Samir Aitouaziz

PROJECT: Standard Building

SCALE N.T.S | DATE: 09.04.2026

Width: 18m | 60'
Depth: 12m | 40'
Eave Height: 2.9m | 9'5"
Overall Height: 6m | 19'8"
Arch Distance: 3m | 9'10"

REVISIONS

Sr.	DESCRIPTION	DATE

Steel Frame:	Covering:	Arch Tube Thickness:	Purling Tube Thickness:	Eave Height:	Opening/Shutter Size WxH:
CHS Double Truss	PVC - 610g/m² 18oz/yd²	76mm x 2mm 2.99" x 0.079"	60mm x 1.5mm 2.36" x 0.059"	2.9m 9'5"	6m x 5.5m 19'8" x 18'1"

Side Elevations	Crossbar Tube Thickness:	Shutter Type:	Pedestrian door WxH	PAGE 3 OF 3
	60mm x 1.5mm 2.36" x 0.059"	Winch operated shutter	N/A	