Enclosed Livestock Shelter - STEEL

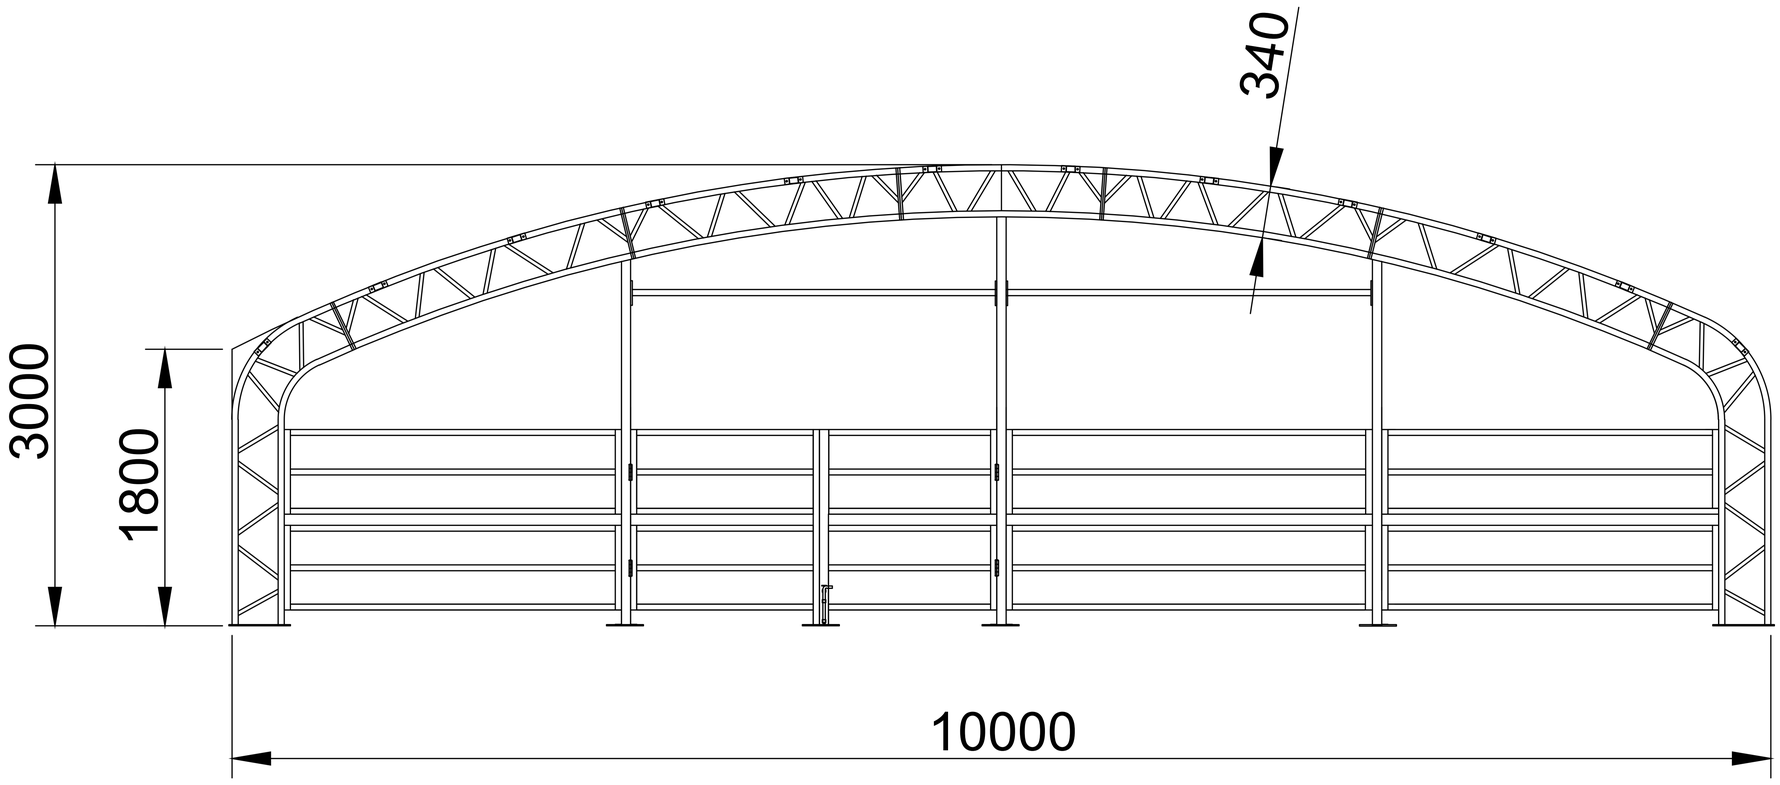

Steel Frame:	Covering:	Arch Tube Thickness:	Purling Tube Thickness:	Eave Height:	Opening/Shutter Size WxH:
CHS Double Truss	0.7mm Single Sheet Cladding	40mm x 60mm x 2mm | 1.57" x 2.36" x 0.08"	40mm x 60mm x 2mm | 1.57" x 2.36" x 0.08"	1.8m | 5'9"	2m x 3m | 6'5" x 9'8"

FRONT ELEVATION

Pedestrian door
Quantity: N/A
Size WxH: N/A
Material: N/A

PROJECT TITLE

Enclosed Livestock Shelter -STEEL

10m x 10m x 3m | 33' x 33' x 9'8"
Depth x Width x Height

NOTES

WORKING DRAWING

DRAWING BY: Kath Downes

CHECKED BY: Cameron Newbold

PROJECT:

SCALE N.T.S | 14.04.2026

Depth: 10m | 33'
Width: 10m | 33'
Eave Height: 1.8m | 5'9"
Overall Height: 3m | 9'8"
Arch Distance: 2m | 6'6"
Opening Clearance: 3m | 9'8"

REVISIONS

Sr.	DESCRIPTION	DATE
		14.04.2026

CLIENT

Standard Model

KIT BUILDING
SYSTEMS
WWW.KITBUILDINGS.COM

Enclosed Livestock Shelter - STEEL

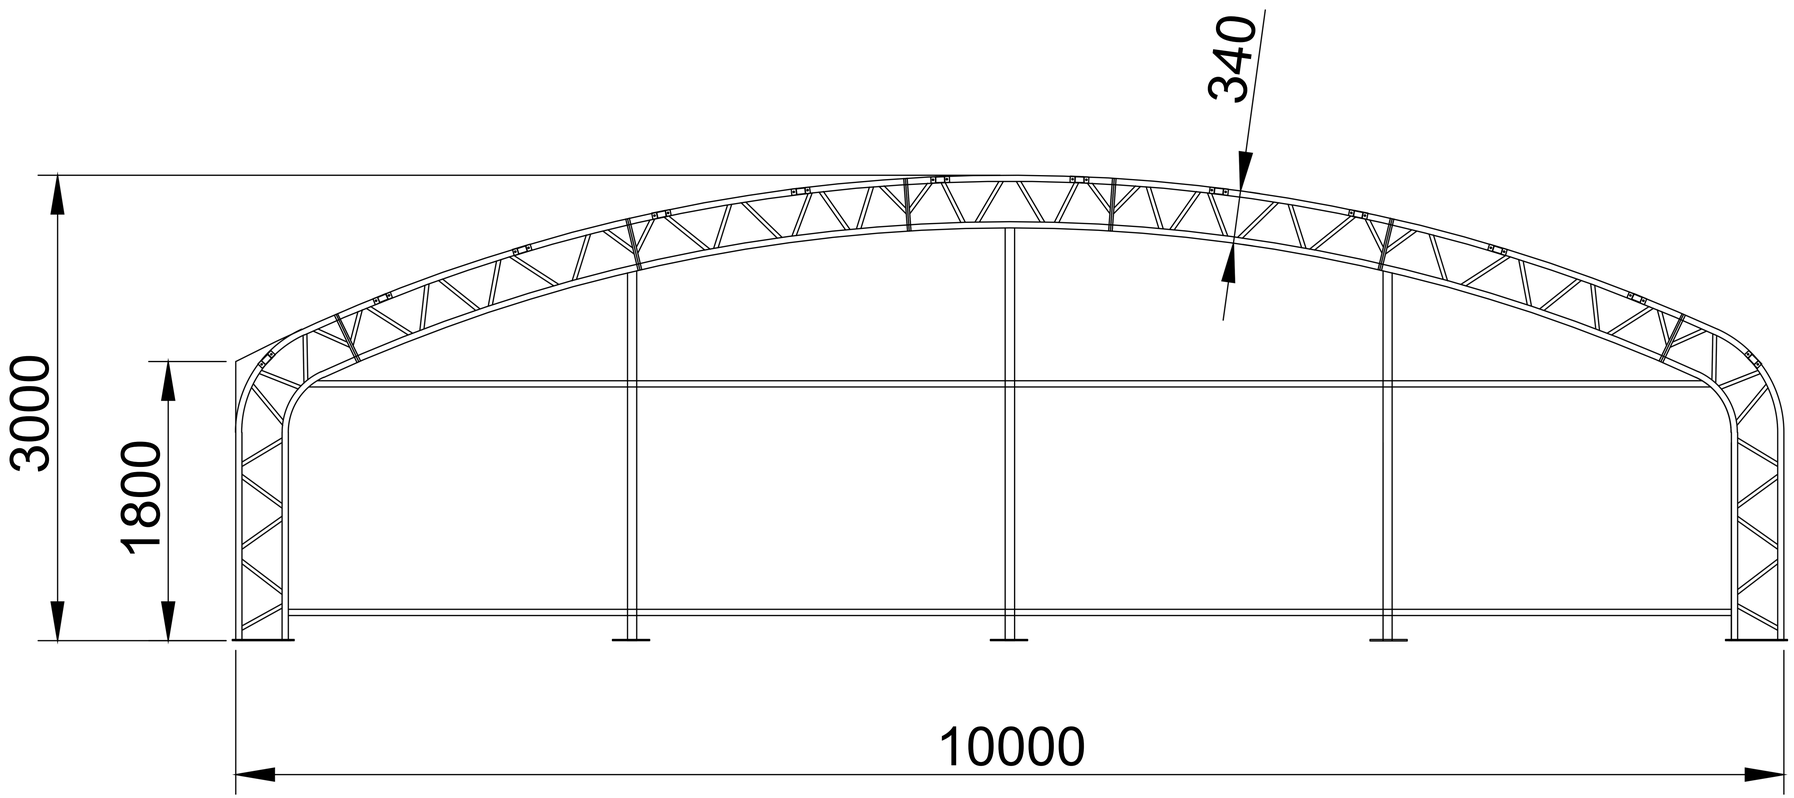

Steel Frame:	Covering:	Arch Tube Thickness:	Purling Tube Thickness:	Eave Height:	Opening/Shutter Size WxH:
CHS Double Truss	0.7mm Single Sheet Cladding	40mm x 60mm x 2mm | 1.57" x 2.36" x 0.08"	40mm x 60mm x 2mm | 1.57" x 2.36" x 0.08"	1.8m | 5'9"	2m x 3m | 6'5" x 9'8"

REAR ELEVATION

Pedestrian door
Quantity: N/A
Size WxH: N/A
Material: N/A

PROJECT TITLE

Enclosed Livestock Shelter -STEEL

10m x 10m x 3m | 33' x 33' x 9'8"
Depth x Width x Height

NOTES

WORKING DRAWING

DRAWING BY: Kath Downes

CHECKED BY: Cameron Newbold

PROJECT:

SCALE N.T.S | 14.04.2026

Depth: 10m | 33'
Width: 10m | 33'
Eave Height: 1.8m | 5'9"
Overall Height: 3m | 9'8"
Arch Distance: 2m | 6'6"
Opening Clearance: 3m | 9'8"

REVISIONS

Sr.	DESCRIPTION	DATE
		14.04.2026

CLIENT

Standard Model

KIT BUILDING SYSTEMS
WWW.KITBUILDINGS.COM

Enclosed Livestock Shelter - STEEL

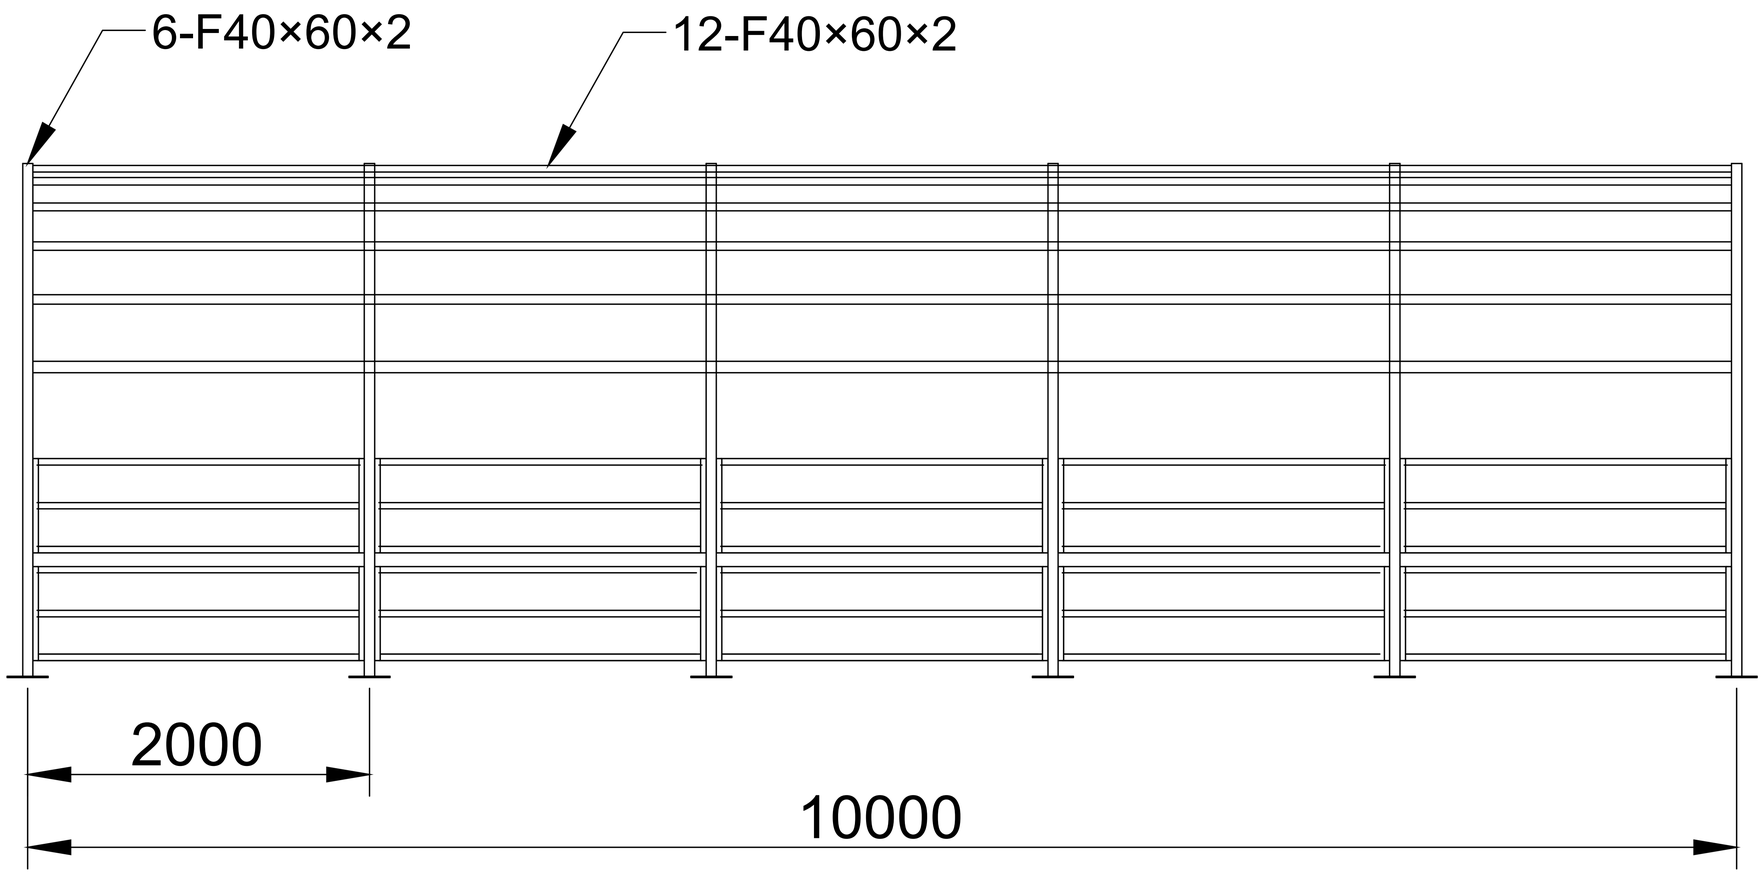

Steel Frame:	Covering:	Arch Tube Thickness:	Purling Tube Thickness:	Eave Height:	Opening/Shutter Size WxH:
CHS Double Truss	0.7mm Single Sheet Cladding	40mm x 60mm x 2mm | 1.57" x 2.36" x 0.08"	40mm x 60mm x 2mm | 1.57" x 2.36" x 0.08"	1.8m | 5'9"	2m x 3m | 6'5" x 9'8"

Pedestrian door
Quantity: N/A
Size WxH: N/A
Material: N/A

SIDE ELEVATION

PROJECT TITLE

Enclosed Livestock Shelter -STEEL

10m x 10m x 3m | 33' x 33' x 9'8"
Depth x Width x Height

NOTES

WORKING DRAWING

DRAWING BY: Kath Downes

CHECKED BY: Cameron Newbold

PROJECT:

SCALE N.T.S | 14.04.2026

Depth: 10m | 33'
Width: 10m | 33'
Eave Height: 1.8m | 5'9"
Overall Height: 3m | 9'8"
Arch Distance: 2m | 6'6"
Opening Clearance: 3m | 9'8"

REVISIONS

Sr.	DESCRIPTION	DATE
		14.04.2026

CLIENT

Standard Model

KIT BUILDING SYSTEMS
WWW.KITBUILDINGS.COM

Enclosed Livestock Shelter - STEEL

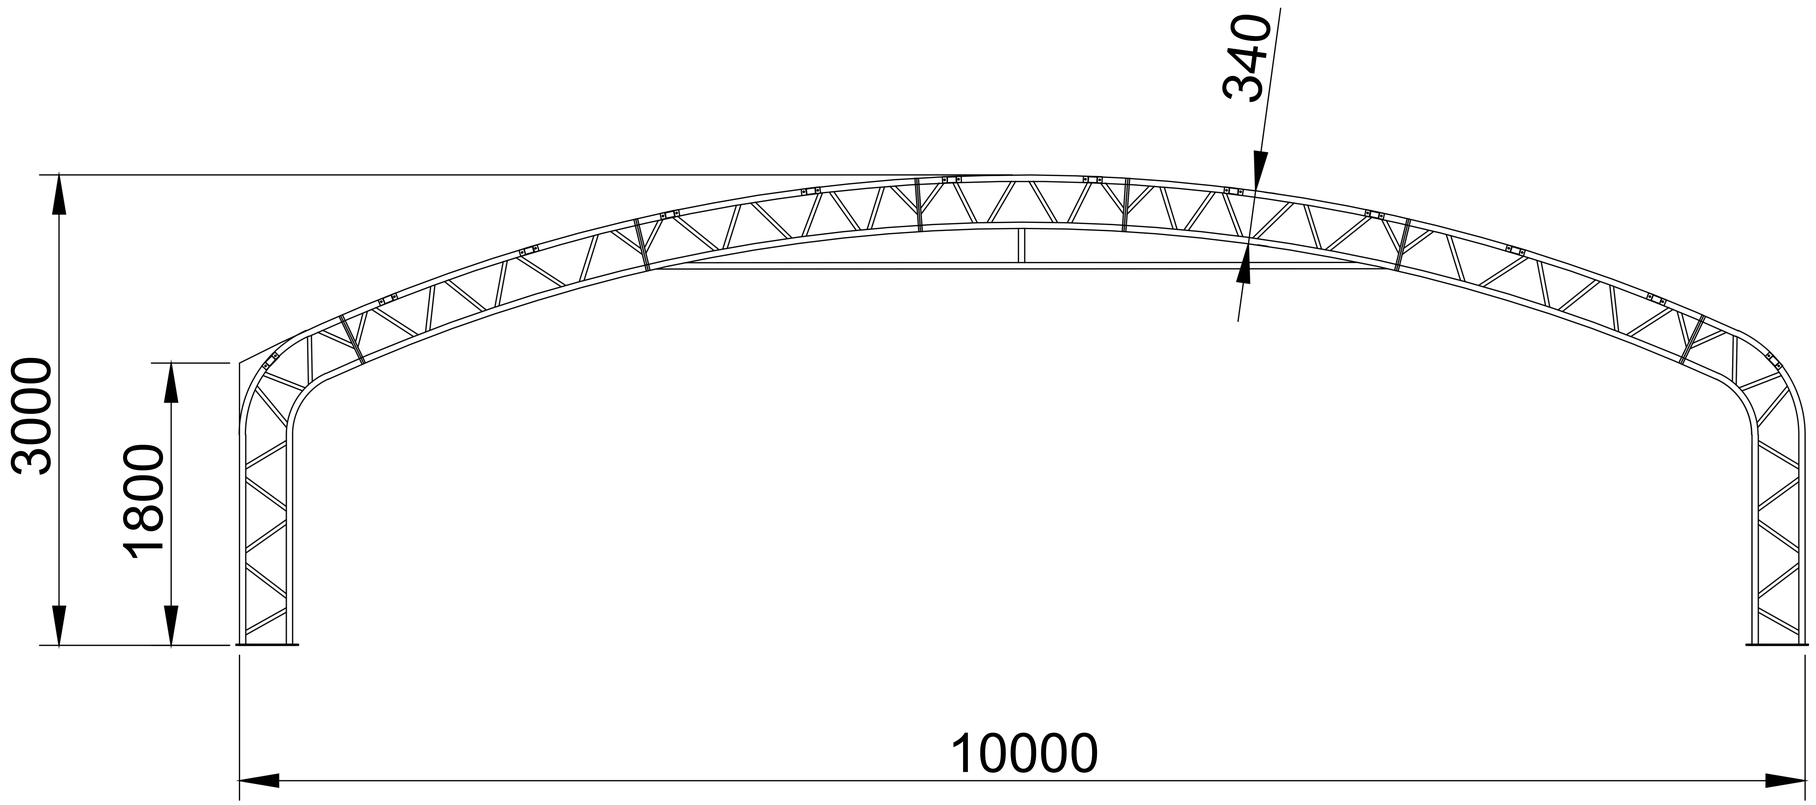

Steel Frame:	Covering:	Arch Tube Thickness:	Purling Tube Thickness:	Eave Height:	Opening/Shutter Size WxH:
CHS Double Truss	0.7mm Single Sheet Cladding	40mm x 60mm x 2mm | 1.57" x 2.36" x 0.08"	40mm x 60mm x 2mm | 1.57" x 2.36" x 0.08"	1.8m | 5'9"	2m x 3m | 6'5" x 9'8"

SIDE ELEVATION

Pedestrian door
Quantity: N/A
Size WxH: N/A
Material: N/A

PROJECT TITLE

Enclosed Livestock Shelter –STEEL

10m x 10m x 3m | 33' x 33' x 9'8"

Depth x Width x Height

NOTES

WORKING DRAWING

DRAWING BY: Kath Downes

CHECKED BY: Cameron Newbold

PROJECT:

SCALE N.T.S | 14.04.2026

Depth: 10m | 33'
Width: 10m | 33'
Eave Height: 1.8m | 5'9"
Overall Height: 3m | 9'8"
Arch Distance: 2m | 6'6"
Opening Clearance: 3m | 9'8"

REVISIONS

Sr.	DESCRIPTION	DATE
		14.04.2026

CLIENT

Standard Model

KIT BUILDING SYSTEMS
WWW.KITBUILDINGS.COM