Fabric Apex Storage Building - PVC with Winch Fabric Shutter

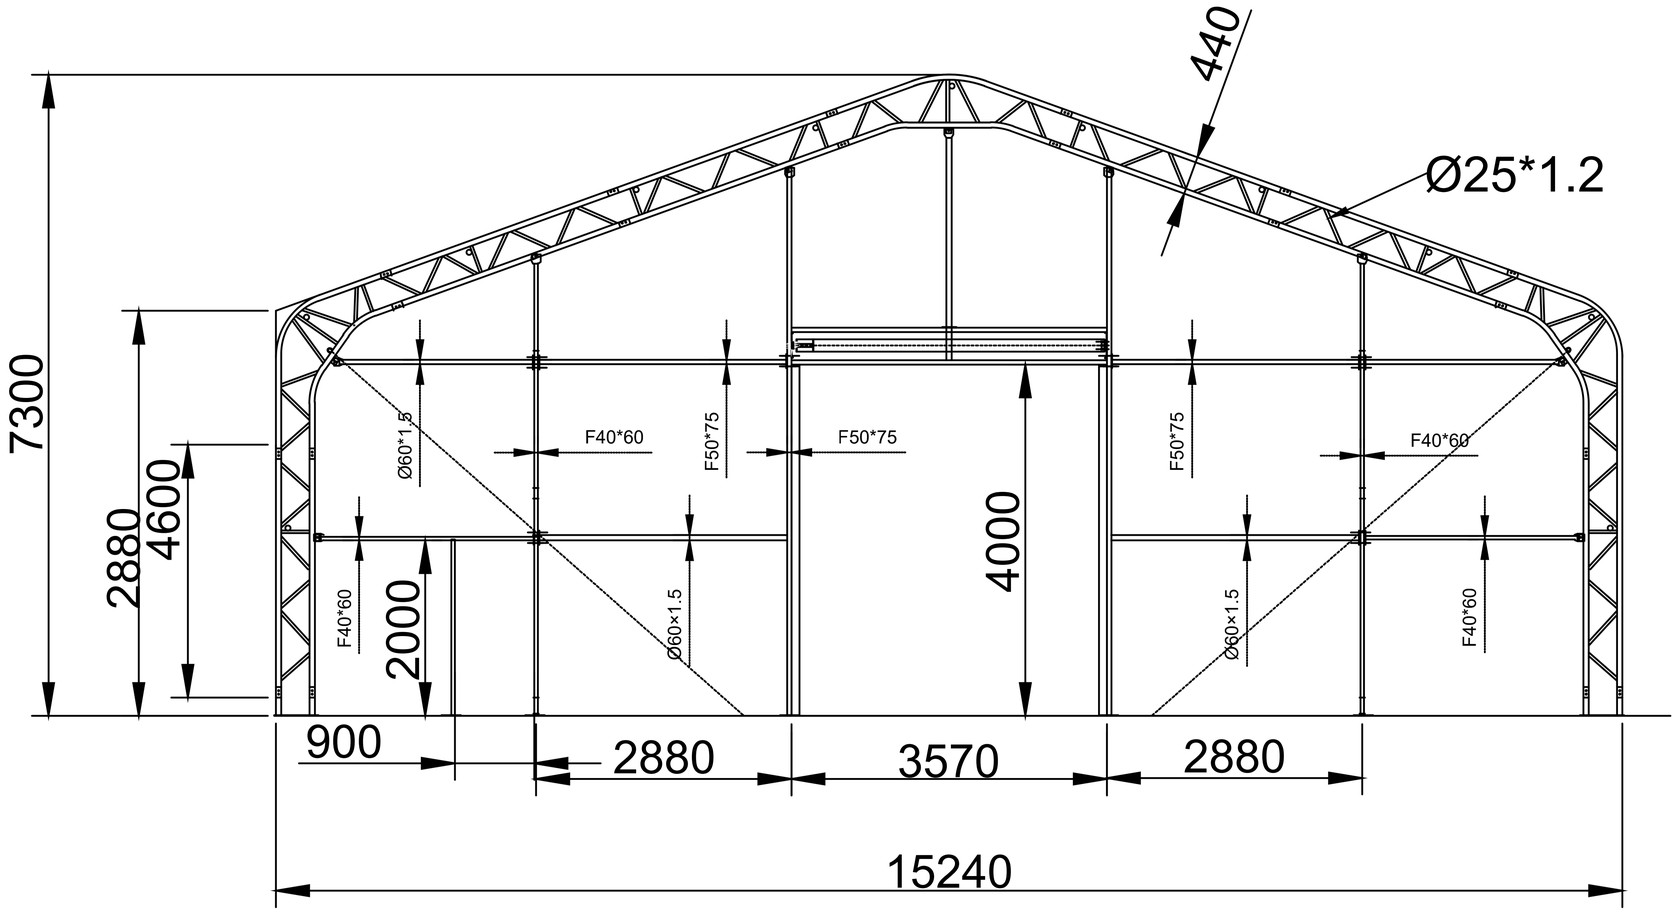

PROJECT TITLE

Fabric Apex Storage Building - PVC

30m x 15m x 7.3m | 100' x 50' x 24'
Depth x Width x Height

NOTES

WORKING DRAWING

DRAWING BY: Vanya Radeva

CHECKED BY: Cameron Newbold

PROJECT: APX-PVC-RDT-301573-EMS-GREY

SCALE N.T.S | 07.11.2025

Depth: 30m | 100'
Width: 15m | 50'
Eave Height: 4.6m | 15'1"
Overall Height: 7.3m | 24'
Arch Distance: 2.5m | 8'2"
Opening Clearance: 4m | 13'2"

REVISIONS

Sr.	DESCRIPTION	DATE
		07.11.2025

CLIENT

Standard Model

Steel Frame:	Covering:	Arch Tube Thickness:	Purling Tube Thickness:	Eave Height:	Opening/Shutter Size WxH:
CHS Double Truss	PVC 610g/m2 | 21.21oz/ft	60mm x 1.5mm | 2.36" x 0.06"	60mm x 1.5mm | 2.36" x 0.06"	4.6m | 15'1"	3.57m x 4m | 11'7" x 13'2"

FRONT ELEVATIONS

Pedestrian door
Quantity: 1
Size WxH: 0.9m x 2m | 3' x 6'6
Material: Painted Steel

KIT BUILDING SYSTEMS
WWW.KITBUILDINGS.COM

Fabric Apex Storage Building - PVC with Winch Fabric Shutter

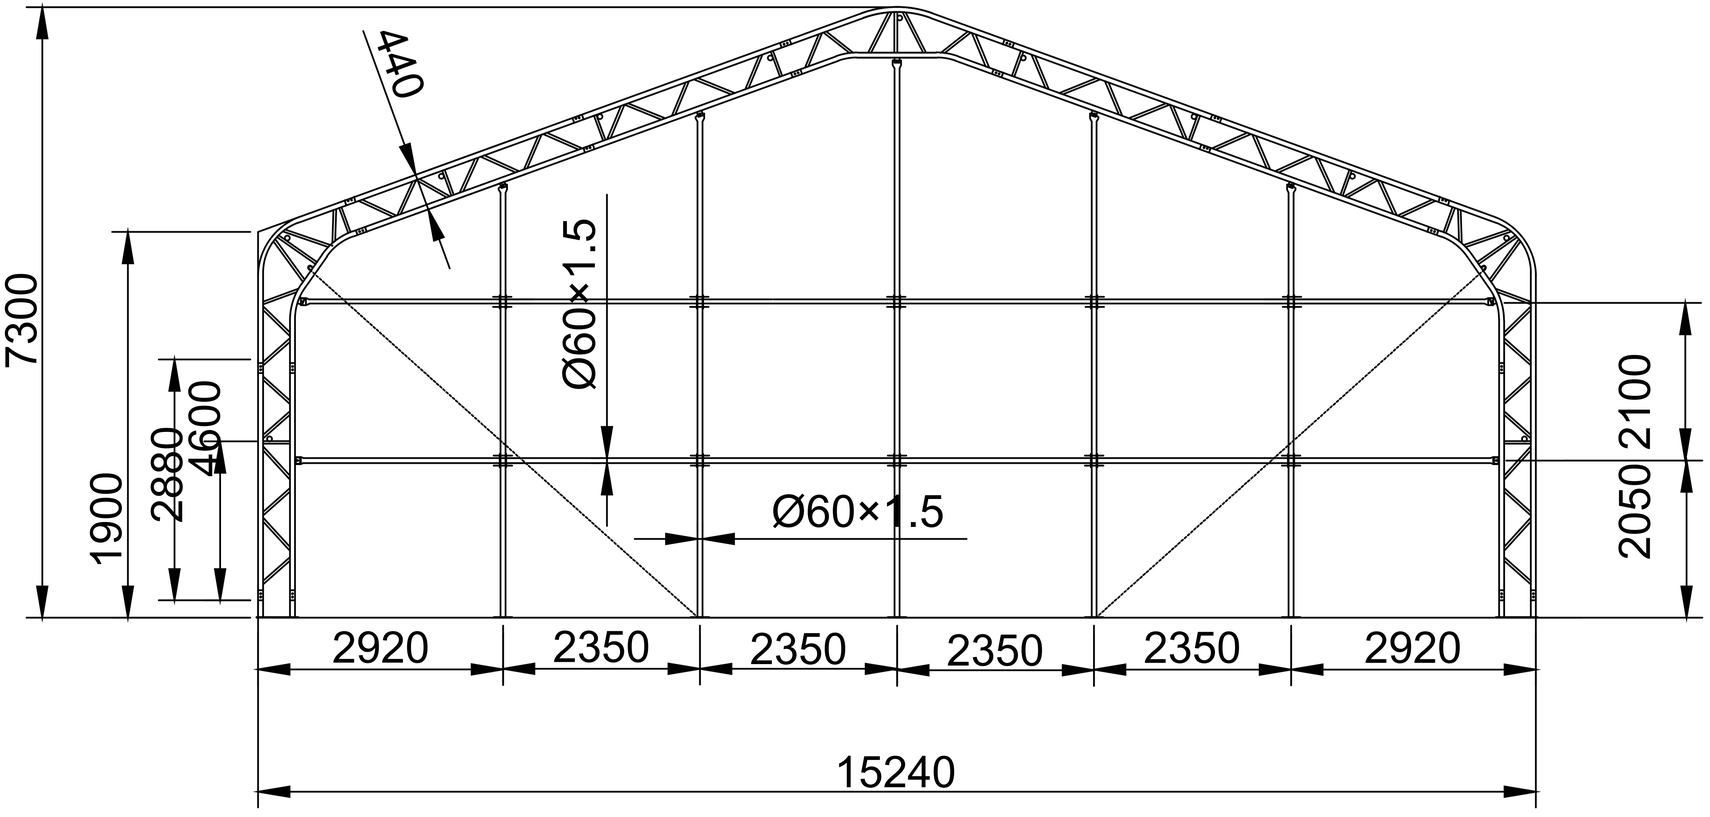

Steel Frame:	Covering:	Arch Tube Thickness:	Purling Tube Thickness:	Eave Height:	Opening/Shutter Size WxH:
CHS Double Truss	PVC 610g/m2 | 21.21oz/ft	60mm x 1.5mm | 2.36" x 0.06"	60mm x 1.5mm | 2.36" x 0.06"	4.6m | 15'1"	3.57m x 4m | 11'7" x 13'2"

BACK ELEVATIONS

Pedestrian door
Quantity: 1
Size WxH: 0.9m x 2m | 3' x 6'6
Material: Painted Steel

PROJECT TITLE

Fabric Apex Storage Building - PVC

30m x 15m x 7.3m | 100' x 50' x 24'
Depth x Width x Height

NOTES

WORKING DRAWING

DRAWING BY: Vanya Radeva

CHECKED BY: Cameron Newbold

PROJECT: APX-PVC-RDT-301573-EMS-GREY

SCALE N.T.S | 07.11.2025

Depth: 30m | 100'
Width: 15m | 50'
Eave Height: 4.6m | 15'1"
Overall Height: 7.3m | 24'
Arch Distance: 2.5m | 8'2"
Opening Clearance: 4m | 13'2"

REVISIONS

Sr.	DESCRIPTION	DATE
		07.11.2025

CLIENT

Standard Model

KIT BUILDING SYSTEMS
WWW.KITBUILDINGS.COM

Fabric Apex Storage Building - PVC with Winch Fabric Shutter

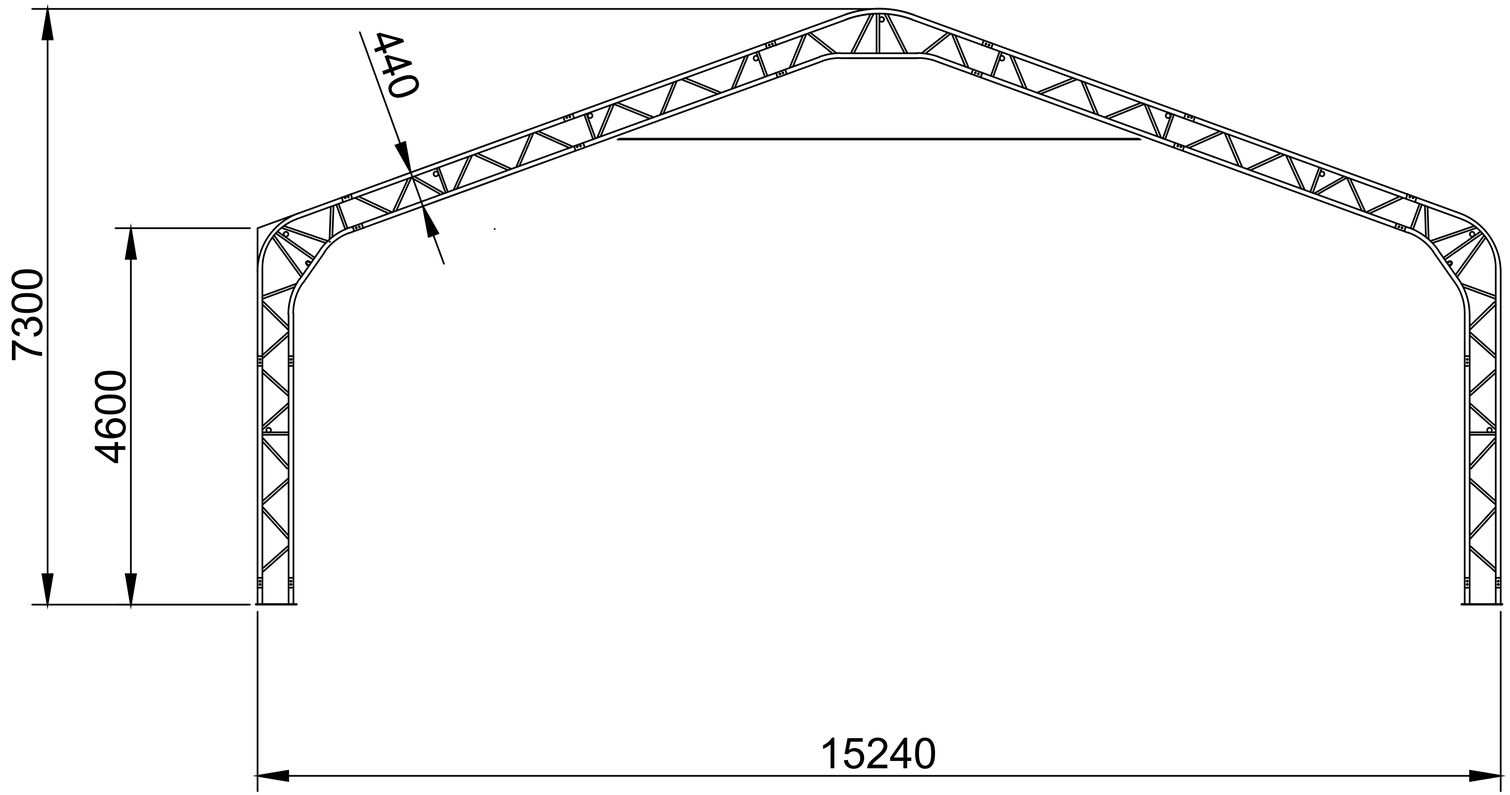

Steel Frame:	Covering:	Arch Tube Thickness:	Purling Tube Thickness:	Eave Height:	Opening/Shutter Size WxH:
CHS Double Truss	PVC 610g/m2 | 21.21oz/ft	60mm x 1.5mm | 2.36" x 0.06"	60mm x 1.5mm | 2.36" x 0.06"	4.6m | 15'1"	3.57m x 4m | 11'7" x 13'2"

MIDDLE ELEVATIONS

Pedestrian door
Quantity: 1
Size WxH: 0.9m x 2m | 3' x 6'6
Material: Painted Steel

PROJECT TITLE

Fabric Apex Storage Building - PVC

30m x 15m x 7.3m | 100' x 50' x 24'
Depth x Width x Height

NOTES

WORKING DRAWING

DRAWING BY: Vanya Radeva

CHECKED BY: Cameron Newbold

PROJECT: APX-PVC-RDT-301573-EMS-GREY

SCALE N.T.S | 07.11.2025

Depth: 30m | 100'
Width: 15m | 50'
Eave Height: 4.6m | 15'1"
Overall Height: 7.3m | 24'
Arch Distance: 2.5m | 8'2"
Opening Clearance: 4m | 13'2"

REVISIONS

Sr.	DESCRIPTION	DATE
		07.11.2025

CLIENT

Standard Model

KIT BUILDING SYSTEMS
WWW.KITBUILDINGS.COM

Fabric Apex Storage Building - PVC with Winch Fabric Shutter

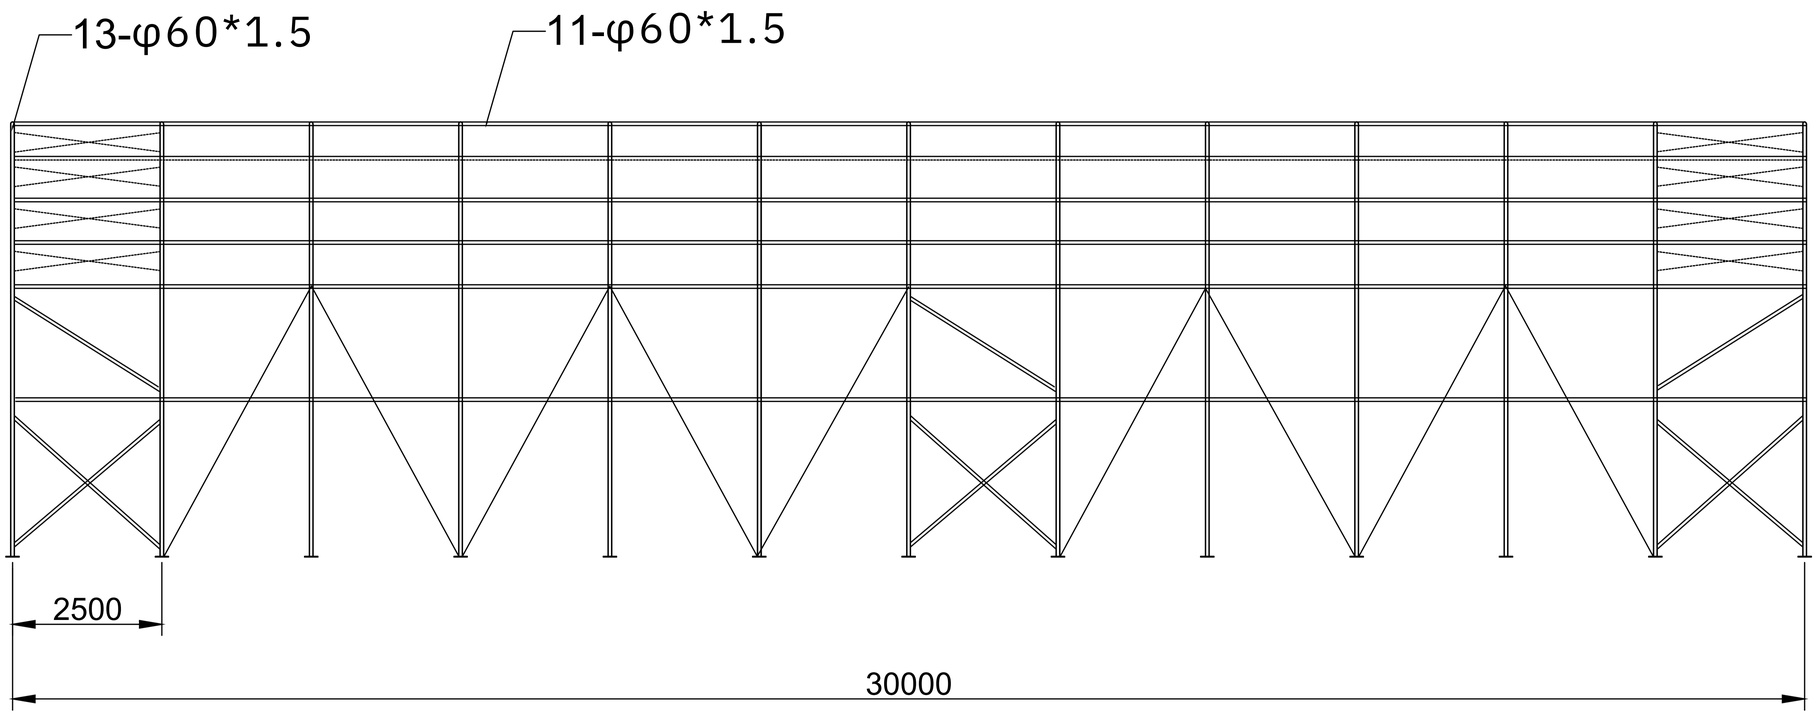

Steel Frame:	Covering:	Arch Tube Thickness:	Purling Tube Thickness:	Eave Height:	Opening/Shutter Size WxH:
CHS Double Truss	PVC 610g/m2 | 21.21oz/ft	60mm x 1.5mm | 2.36" x 0.06"	60mm x 1.5mm | 2.36" x 0.06"	4.6m | 15'1"	3.57m x 4m | 11'7" x 13'2"

SIDE ELEVATIONS

Pedestrian door
Quantity: 1
Size WxH: 0.9m x 2m | 3' x 6'6
Material: Painted Steel

PROJECT TITLE

Fabric Apex Storage Building - PVC

30m x 15m x 7.3m | 100' x 50' x 24'
Depth x Width x Height

NOTES

WORKING DRAWING

DRAWING BY: Vanya Radeva

CHECKED BY: Cameron Newbold

PROJECT: APX-PVC-RDT-301573-EMS-GREY

SCALE N.T.S | 07.11.2025

Depth: 30m | 100'
Width: 15m | 50'
Eave Height: 4.6m | 15'1"
Overall Height: 7.3m | 24'
Arch Distance: 2.5m | 8'2"
Opening Clearance: 4m | 13'2"

REVISIONS

Sr.	DESCRIPTION	DATE
		07.11.2025

CLIENT

Standard Model

KIT BUILDING SYSTEMS
WWW.KITBUILDINGS.COM

Fabric Apex Storage Building - PVC with Winch Fabric Shutter

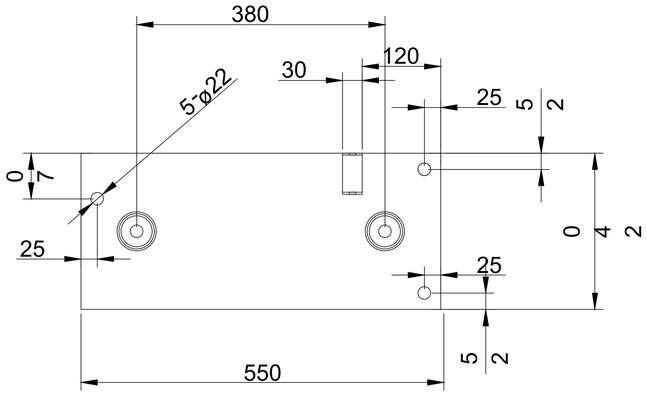

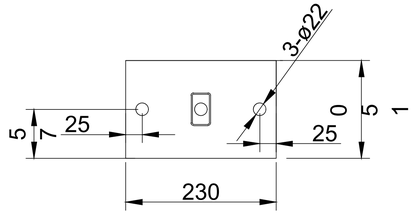

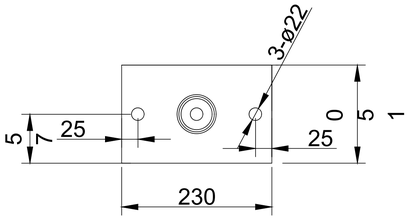

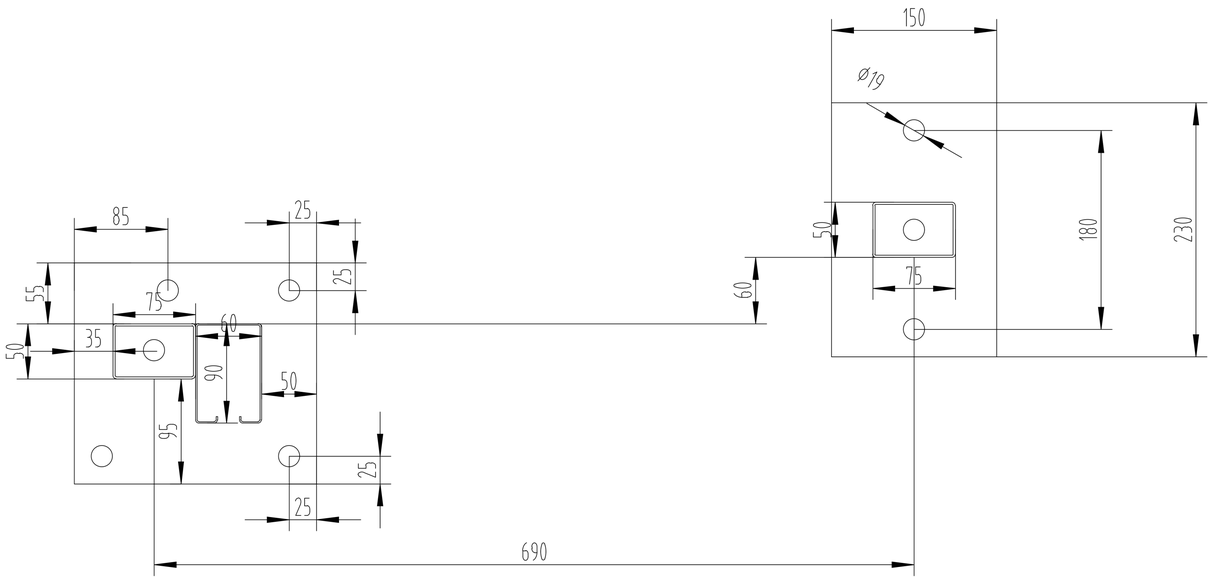

Steel Frame:	Covering:	Arch Tube Thickness:	Purling Tube Thickness:	Eave Height:	Opening/Shutter Size WxH:
CHS Double Truss	PVC 610g/m2 | 21.21oz/ft	60mm x 1.5mm | 2.36" x 0.06"	60mm x 1.5mm | 2.36" x 0.06"	4.6m | 15'1"	3.57m x 4m | 11'7" x 13'2"

BASEPLATES DESIGN & MEASURES

Pedestrian door
Quantity: 1
Size WxH: 0.9m x 2m | 3' x 6'6
Material: Painted Steel

PROJECT TITLE

Fabric Apex Storage Building - PVC

30m x 15m x 7.3m | 100' x 50' x 24'
Depth x Width x Height

NOTES

WORKING DRAWING

DRAWING BY: Vanya Radeva

CHECKED BY: Cameron Newbold

PROJECT: APX-PVC-RDT-301573-EMS-GREY

SCALE N.T.S | 07.11.2025

Depth: 30m | 100'
Width: 15m | 50'
Eave Height: 4.6m | 15'1"
Overall Height: 7.3m | 24'
Arch Distance: 2.5m | 8'2"
Opening Clearance: 4m | 13'2"

REVISIONS

Sr.	DESCRIPTION	DATE
		07.11.2025

CLIENT

Standard Model

KIT BUILDING SYSTEMS
WWW.KITBUILDINGS.COM

Fabric Apex Storage Building - PVC with Winch Fabric Shutter

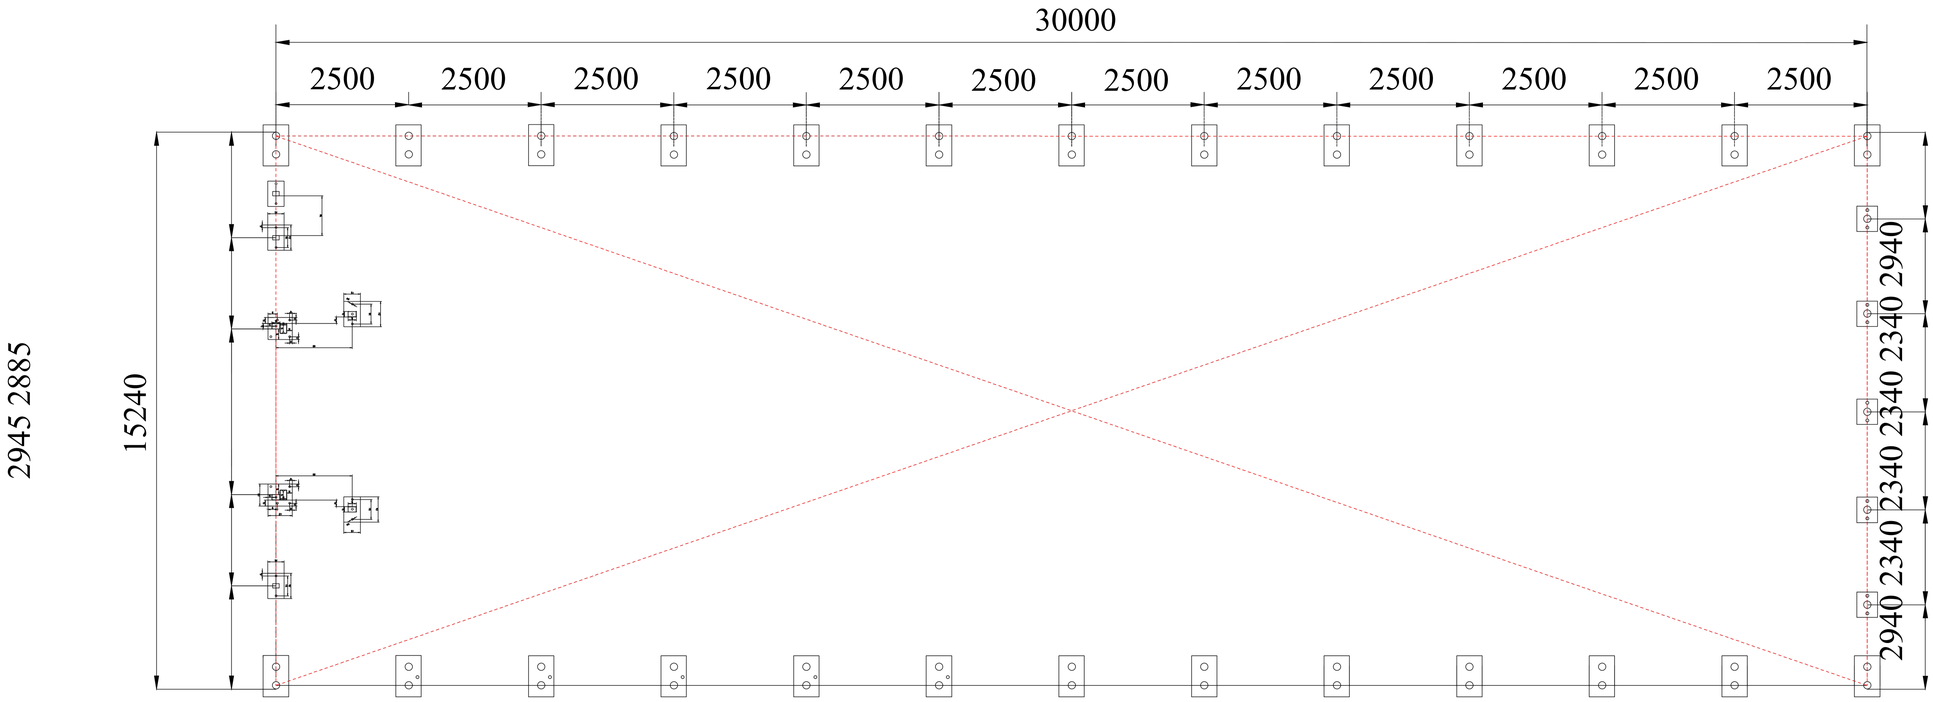

Steel Frame:	Covering:	Arch Tube Thickness:	Purling Tube Thickness:	Eave Height:	Opening/Shutter Size WxH:
CHS Double Truss	PVC 610g/m2 | 21.21oz/ft	60mm x 1.5mm | 2.36" x 0.06"	60mm x 1.5mm | 2.36" x 0.06"	4.6m | 15'1"	3.57m x 4m | 11'7" x 13'2"

BASEPLATES LAYOUT

Pedestrian door
Quantity: 1
Size WxH: 0.9m x 2m | 3' x 6'6
Material: Painted Steel

PROJECT TITLE

Fabric Apex Storage Building - PVC

30m x 15m x 7.3m | 100' x 50' x 24'
Depth x Width x Height

NOTES

WORKING DRAWING

DRAWING BY: Vanya Radeva

CHECKED BY: Cameron Newbold

PROJECT: APX-PVC-RDT-301573-EMS-GREY

SCALE N.T.S | 07.11.2025

Depth: 30m | 100'
Width: 15m | 50'
Eave Height: 4.6m | 15'1"
Overall Height: 7.3m | 24'
Arch Distance: 2.5m | 8'2"
Opening Clearance: 4m | 13'2"

REVISIONS

Sr.	DESCRIPTION	DATE
		07.11.2025

CLIENT

Standard Model

KIT BUILDING SYSTEMS
WWW.KITBUILDINGS.COM