Enclosed Livestock Shelter - STEEL

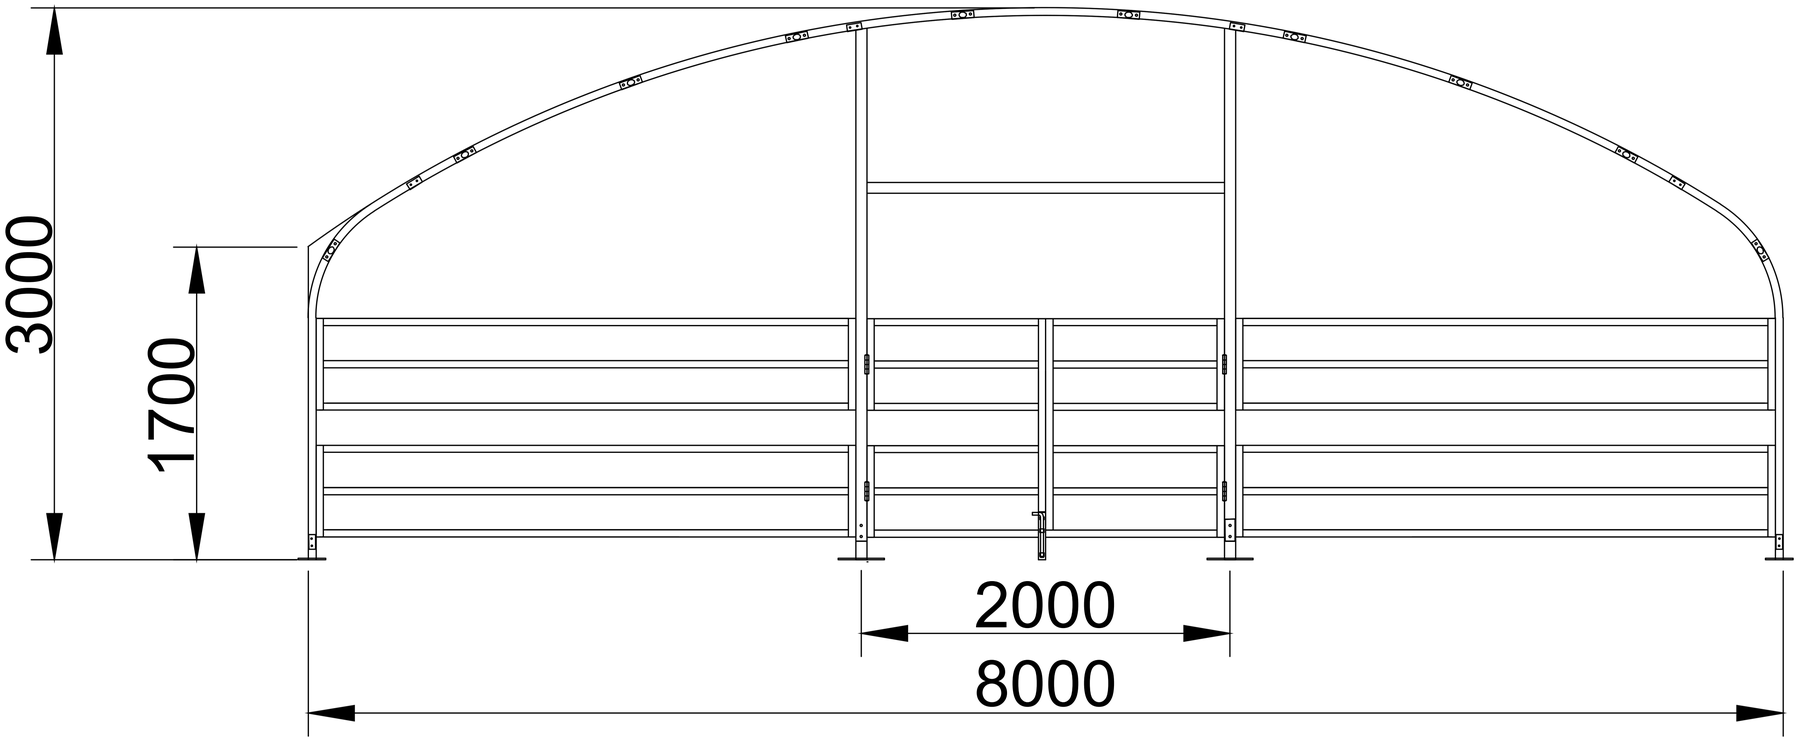

Steel Frame:	Covering:	Arch Tube Thickness:	Purling Tube Thickness:	Eave Height:	Opening/Shutter Size WxH:
CHS Single Truss	0.7mm Single Sheet Cladding	42mm x 70mm x 1.5mm | 1.65" x 2.75" x 0.06"	42mm x 70mm x 1.5mm | 1.65" x 2.75" x 0.06"	1.7m | 5'5"	2m x 3m | 6'5" x 9'8"

FRONT ELEVATION

Pedestrian door
Quantity: N/A
Size WxH: N/A
Material: N/A

PROJECT TITLE

Enclosed Livestock Shelter -STEEL

8m x 8m x 3m | 26' x 26' x 9'8"
Depth x Width x Height

NOTES

WORKING DRAWING

DRAWING BY: Kath Downes

CHECKED BY: Cameron Newbold

PROJECT:

SCALE N.T.S | 14.04.2026

Depth: 8m | 26'
Width: 8m | 26'
Eave Height: 1.7m | 5'5"
Overall Height: 3m | 9'8"
Arch Distance: 2m | 6'6"
Opening Clearance: 3m | 9'8"

REVISIONS

Sr.	DESCRIPTION	DATE
		14.04.2026

CLIENT

Standard Model

KIT BUILDING SYSTEMS
WWW.KITBUILDINGS.COM

Enclosed Livestock Shelter - STEEL

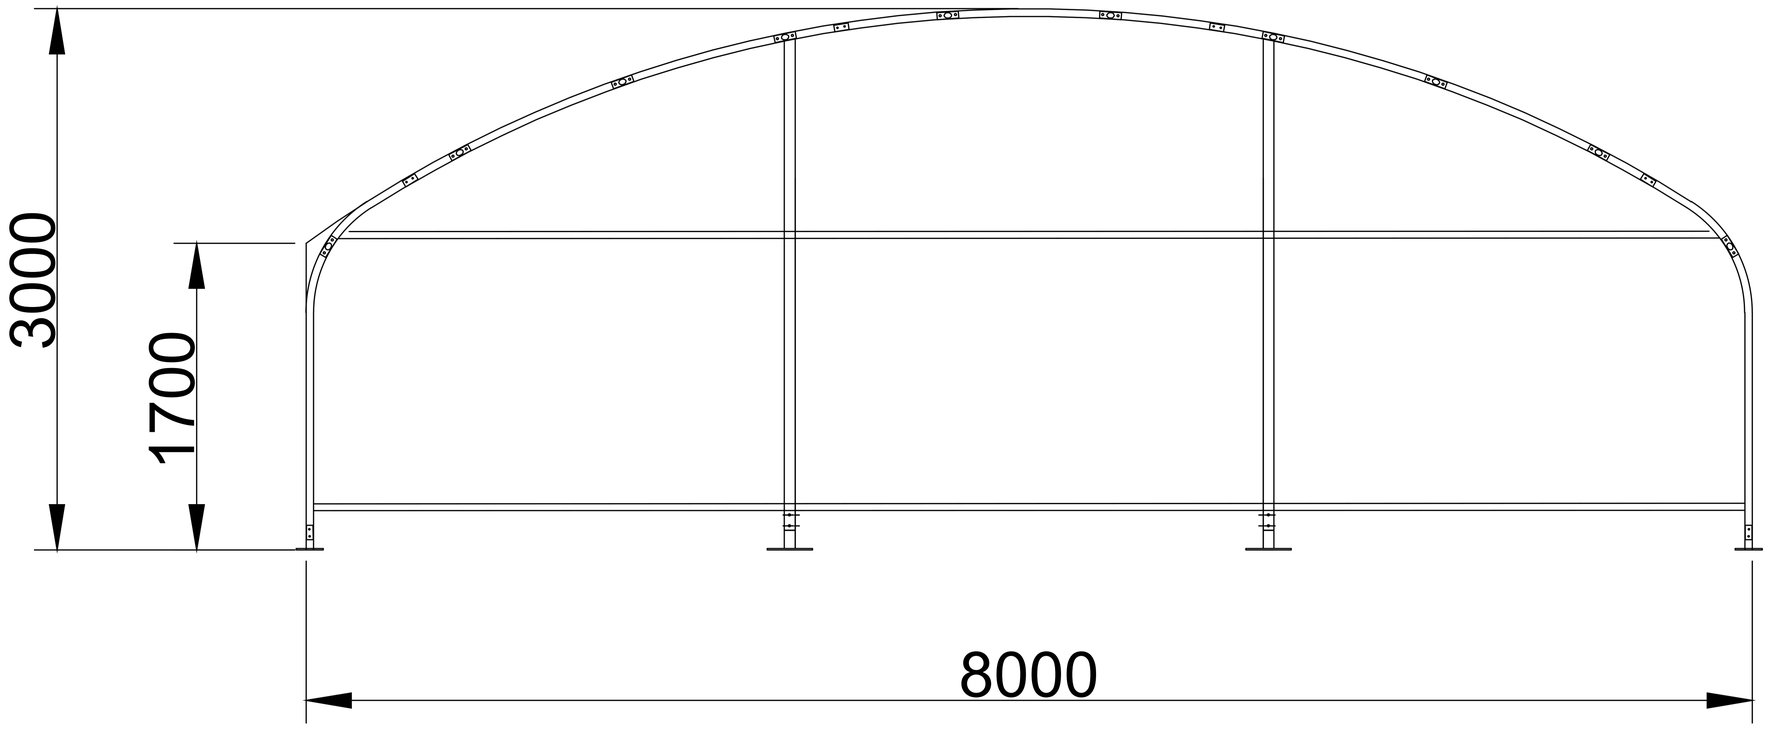

Steel Frame:	Covering:	Arch Tube Thickness:	Purling Tube Thickness:	Eave Height:	Opening/Shutter Size WxH:
CHS Single Truss	0.7mm Single Sheet Cladding	42mm x 70mm x 1.5mm | 1.65" x 2.75" x 0.06"	42mm x 70mm x 1.5mm | 1.65" x 2.75" x 0.06"	1.7m | 5'5"	2m x 3m | 6'5" x 9'8"

REAR ELEVATION

Pedestrian door
Quantity: N/A
Size WxH: N/A
Material: N/A

PROJECT TITLE

Enclosed Livestock Shelter -STEEL

8m x 8m x 3m | 26' x 26' x 9'8"
Depth x Width x Height

NOTES

WORKING DRAWING

DRAWING BY: Kath Downes

CHECKED BY: Cameron Newbold

PROJECT:

SCALE N.T.S | 14.04.2026

Depth: 8m | 26'
Width: 8m | 26'
Eave Height: 1.7m | 5'5"
Overall Height: 3m | 9'8"
Arch Distance: 2m | 6'6"
Opening Clearance: 3m | 9'8"

REVISIONS

Sr.	DESCRIPTION	DATE
		14.04.2026

CLIENT

Standard Model

KIT BUILDING SYSTEMS
WWW.KITBUILDINGS.COM

Enclosed Livestock Shelter - STEEL

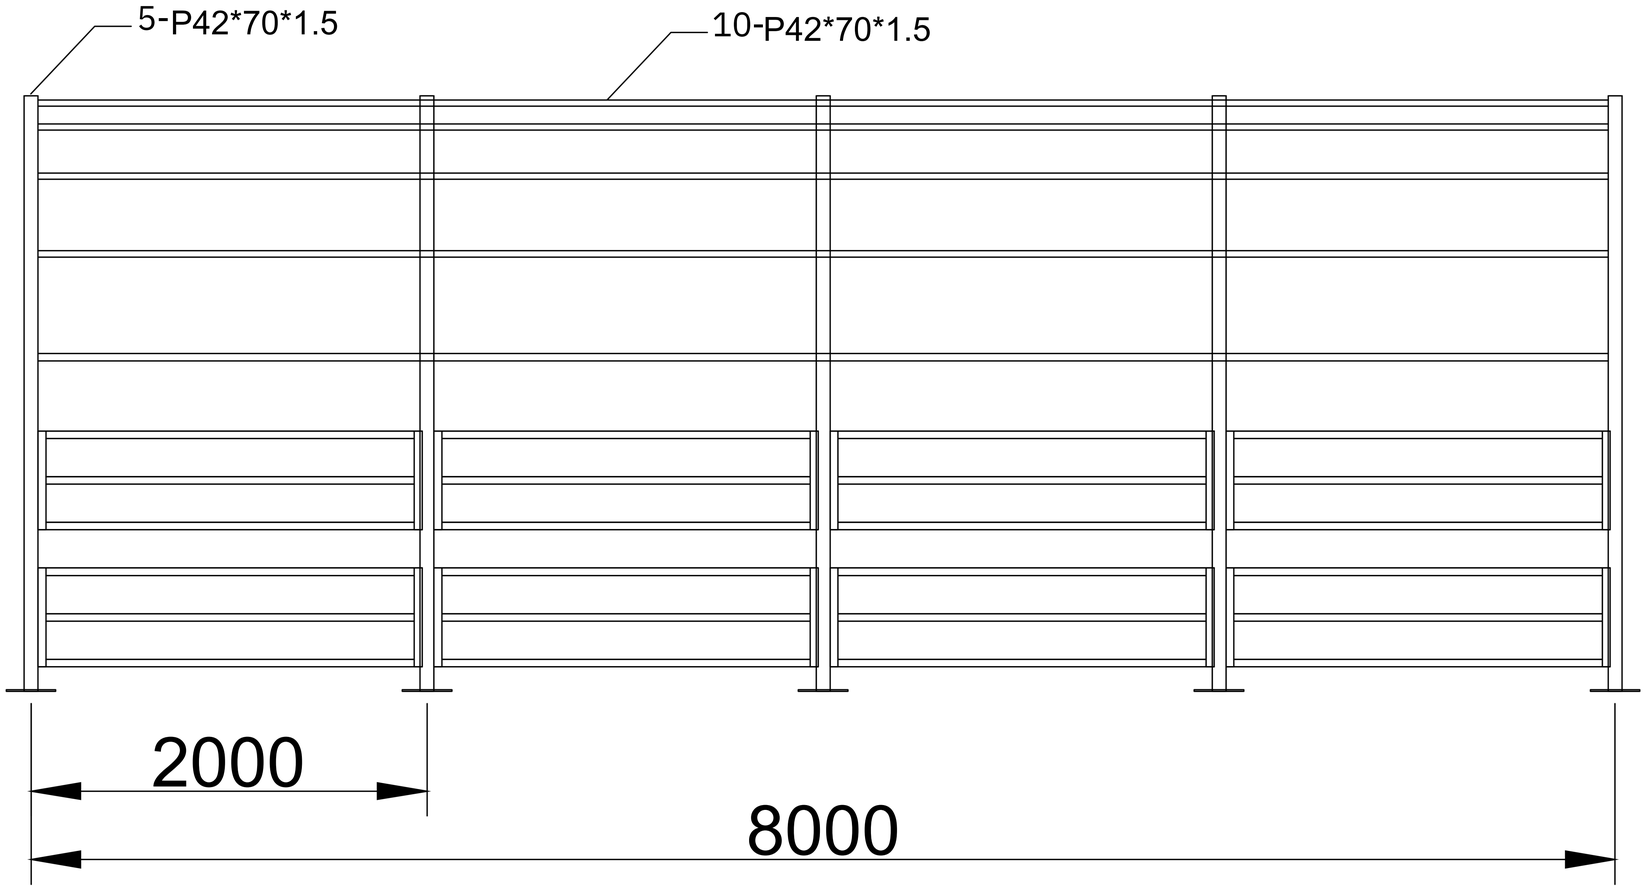

Steel Frame:	Covering:	Arch Tube Thickness:	Purling Tube Thickness:	Eave Height:	Opening/Shutter Size WxH:
CHS Single Truss	0.7mm Single Sheet Cladding	42mm x 70mm x 1.5mm | 1.65" x 2.75" x 0.06"	42mm x 70mm x 1.5mm | 1.65" x 2.75" x 0.06"	1.7m | 5'5"	2m x 3m | 6'5" x 9'8"

SIDE ELEVATION

Pedestrian door
Quantity: N/A
Size WxH: N/A
Material: N/A

PROJECT TITLE

Enclosed Livestock Shelter -STEEL

8m x 8m x 3m | 26' x 26' x 9'8"
Depth x Width x Height

NOTES

WORKING DRAWING

DRAWING BY: Kath Downes

CHECKED BY: Cameron Newbold

PROJECT:

SCALE N.T.S | 14.04.2026

Depth: 8m | 26'
Width: 8m | 26'
Eave Height: 1.7m | 5'5"
Overall Height: 3m | 9'8"
Arch Distance: 2m | 6'6"
Opening Clearance: 3m | 9'8"

REVISIONS

Sr.	DESCRIPTION	DATE
		14.04.2026

CLIENT

Standard Model

KIT BUILDING SYSTEMS
WWW.KITBUILDINGS.COM

Enclosed Livestock Shelter - STEEL

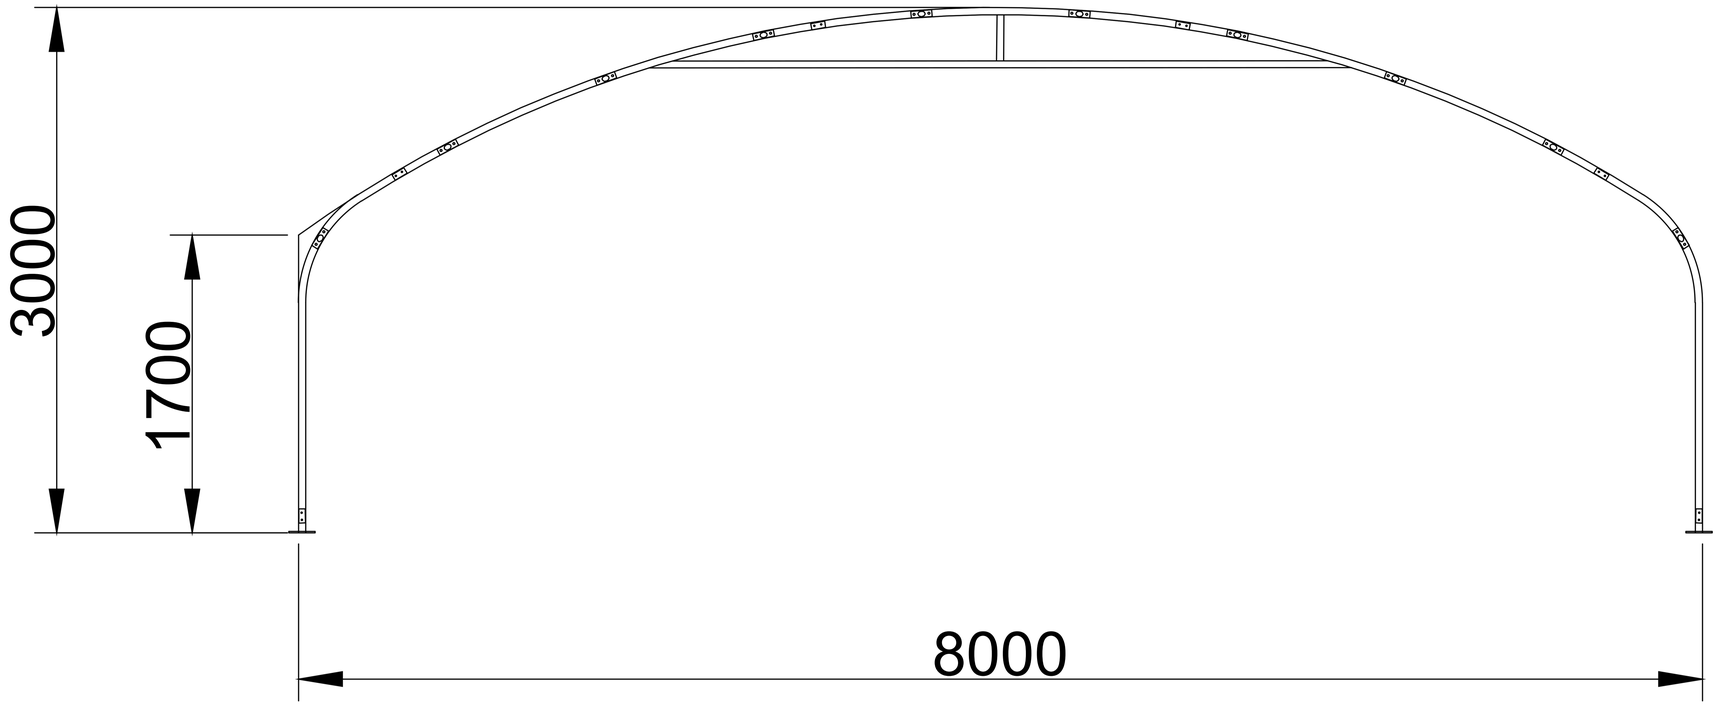

Steel Frame:	Covering:	Arch Tube Thickness:	Purling Tube Thickness:	Eave Height:	Opening/Shutter Size WxH:
CHS Single Truss	0.7mm Single Sheet Cladding	42mm x 70mm x 1.5mm | 1.65" x 2.75" x 0.06"	42mm x 70mm x 1.5mm | 1.65" x 2.75" x 0.06"	1.7m | 5'5"	2m x 3m | 6'5" x 9'8"

SIDE ELEVATION

Pedestrian door
Quantity: N/A
Size WxH: N/A
Material: N/A

PROJECT TITLE

Enclosed Livestock Shelter –STEEL

8m x 8m x 3m | 26' x 26' x 9'8"
Depth x Width x Height

NOTES

WORKING DRAWING

DRAWING BY: Kath Downes

CHECKED BY: Cameron Newbold

PROJECT:

SCALE N.T.S | 14.04.2026

Depth: 8m | 26'
Width: 8m | 26'
Eave Height: 1.7m | 5'5"
Overall Height: 3m | 9'8"
Arch Distance: 2m | 6'6"
Opening Clearance: 3m | 9'8"

REVISIONS

Sr.	DESCRIPTION	DATE
		14.04.2026

CLIENT

Standard Model

KIT BUILDING SYSTEMS
WWW.KITBUILDINGS.COM