Enclosed Livestock Shelter - STEEL

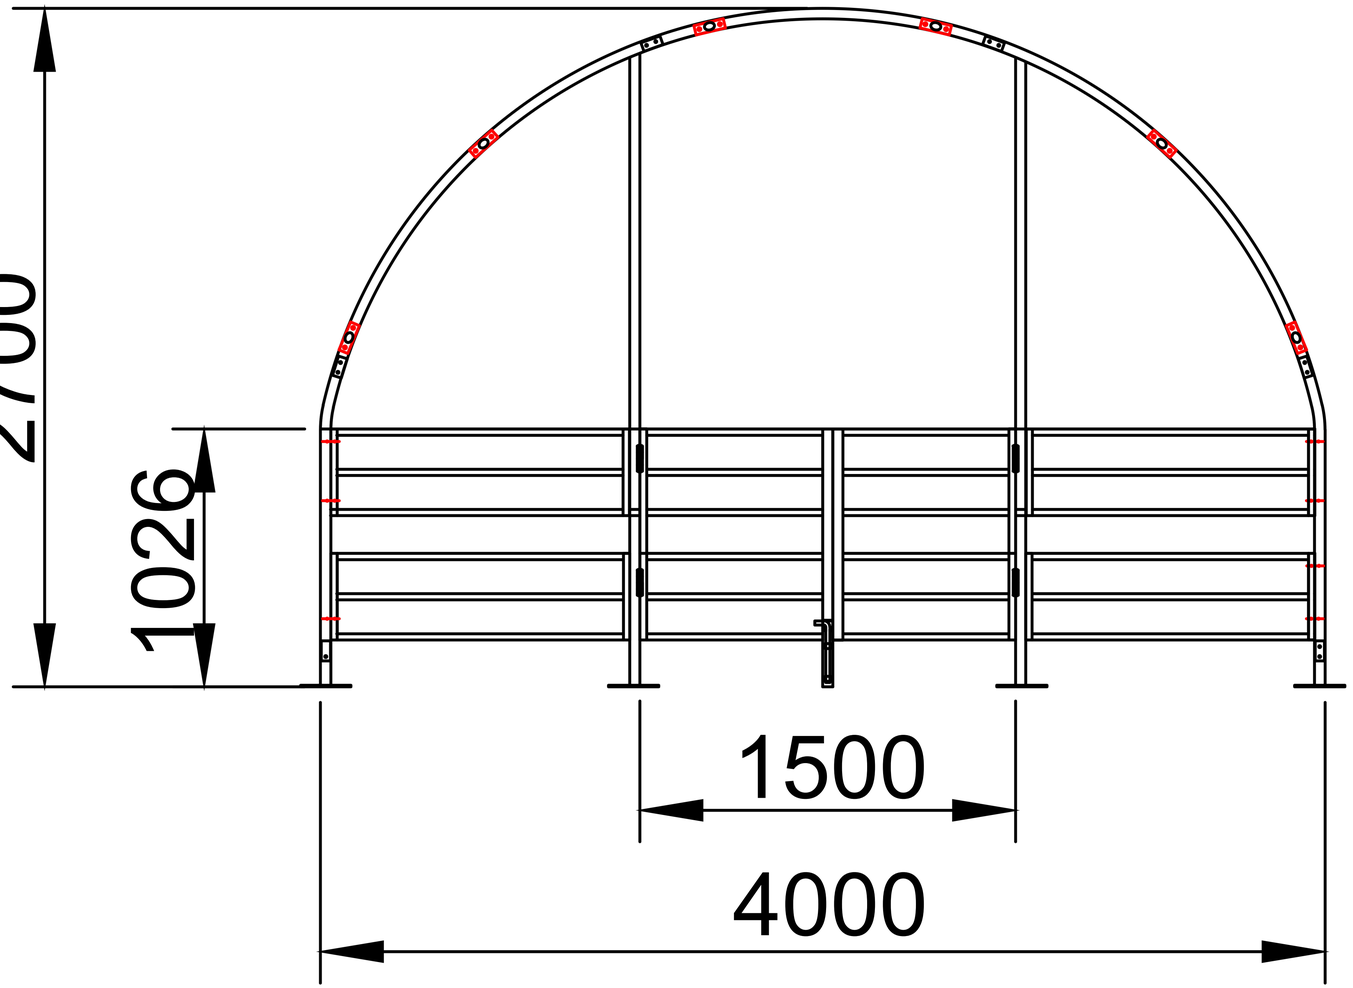

Steel Frame:	Covering:	Arch Tube Thickness:	Purling Tube Thickness:	Eave Height:	Opening/Shutter Size WxH:
CHS Single Truss	0.7mm Single Sheet Cladding	42mm x 70mm x 1.5mm | 1.65" x 2.75" x 0.06"	42mm x 70mm x 1.5mm | 1.65" x 2.75" x 0.06"	1.026m | 3'4"	1.5m x 2.4m | 4'9" x 8'8"

FRONT ELEVATION

Pedestrian door
Quantity: N/A
Size WxH: N/A
Material: N/A

PROJECT TITLE

Enclosed Livestock Shelter -STEEL

4m x 4m x 2.7m | 13' x 13' x 8'8"
Depth x Width x Height

NOTES

WORKING DRAWING

DRAWING BY: Kath Downes

CHECKED BY: Cameron Newbold

PROJECT:

SCALE N.T.S | 24.03.2026

Depth: 4m | 13'
Width: 4m | 13'
Eave Height: 1.026m | 3'4"
Overall Height: 2.7m | 8'8"
Arch Distance: 2m | 6'6"
Opening Clearance: 2.7m | 8'8"

REVISIONS

Sr.	DESCRIPTION	DATE
		24.03.2026

CLIENT

Standard Model

KIT BUILDING SYSTEMS
WWW.KITBUILDINGS.COM

Enclosed Livestock Shelter - STEEL

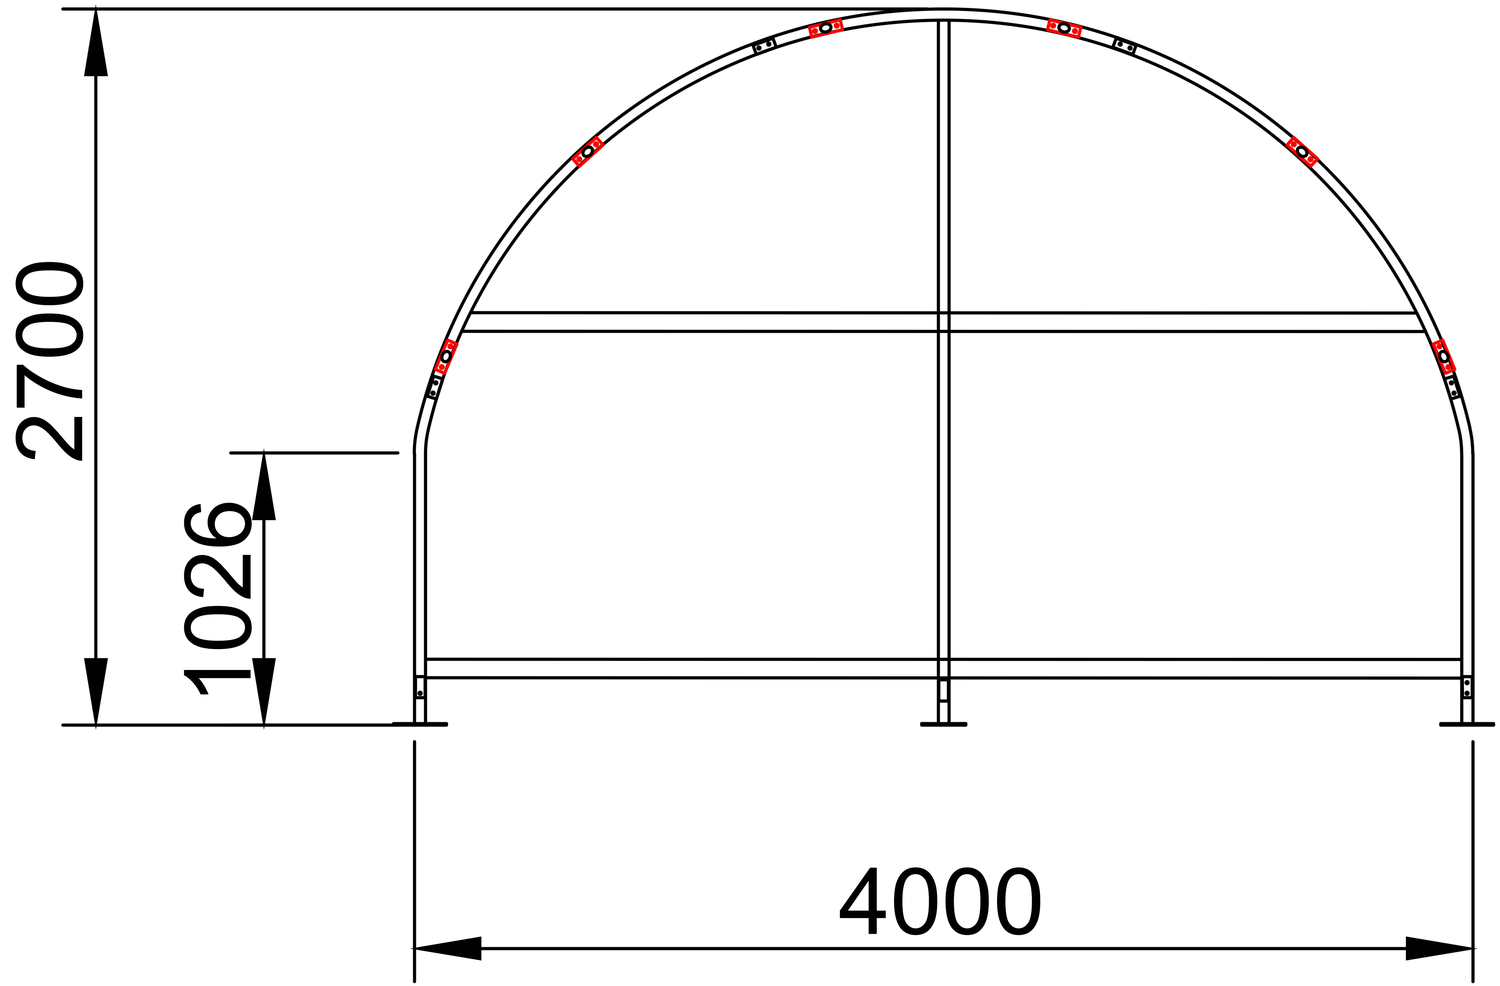

Steel Frame:	Covering:	Arch Tube Thickness:	Purling Tube Thickness:	Eave Height:	Opening/Shutter Size WxH:
CHS Single Truss	0.7mm Single Sheet Cladding	42mm x 70mm x 1.5mm | 1.65" x 2.75" x 0.06"	42mm x 70mm x 1.5mm | 1.65" x 2.75" x 0.06"	1.026m | 3'4"	1.5m x 2.4m | 4'9" x 8'8"

REAR ELEVATION

Pedestrian door
Quantity: N/A
Size WxH: N/A
Material: N/A

PROJECT TITLE

Enclosed Livestock Shelter -STEEL

4m x 4m x 2.7m | 13' x 13' x 8'8"
Depth x Width x Height

NOTES

WORKING DRAWING

DRAWING BY: Kath Downes

CHECKED BY: Cameron Newbold

PROJECT:

SCALE N.T.S | 24.03.2026

Depth: 4m | 13'
Width: 4m | 13'
Eave Height: 1.026m | 3'4"
Overall Height: 2.7m | 8'8"
Arch Distance: 2m | 6'6"
Opening Clearance: 2.7m | 8'8"

REVISIONS

Sr.	DESCRIPTION	DATE
		24.03.2026

CLIENT

Standard Model

KIT BUILDING SYSTEMS
WWW.KITBUILDINGS.COM

Enclosed Livestock Shelter - STEEL

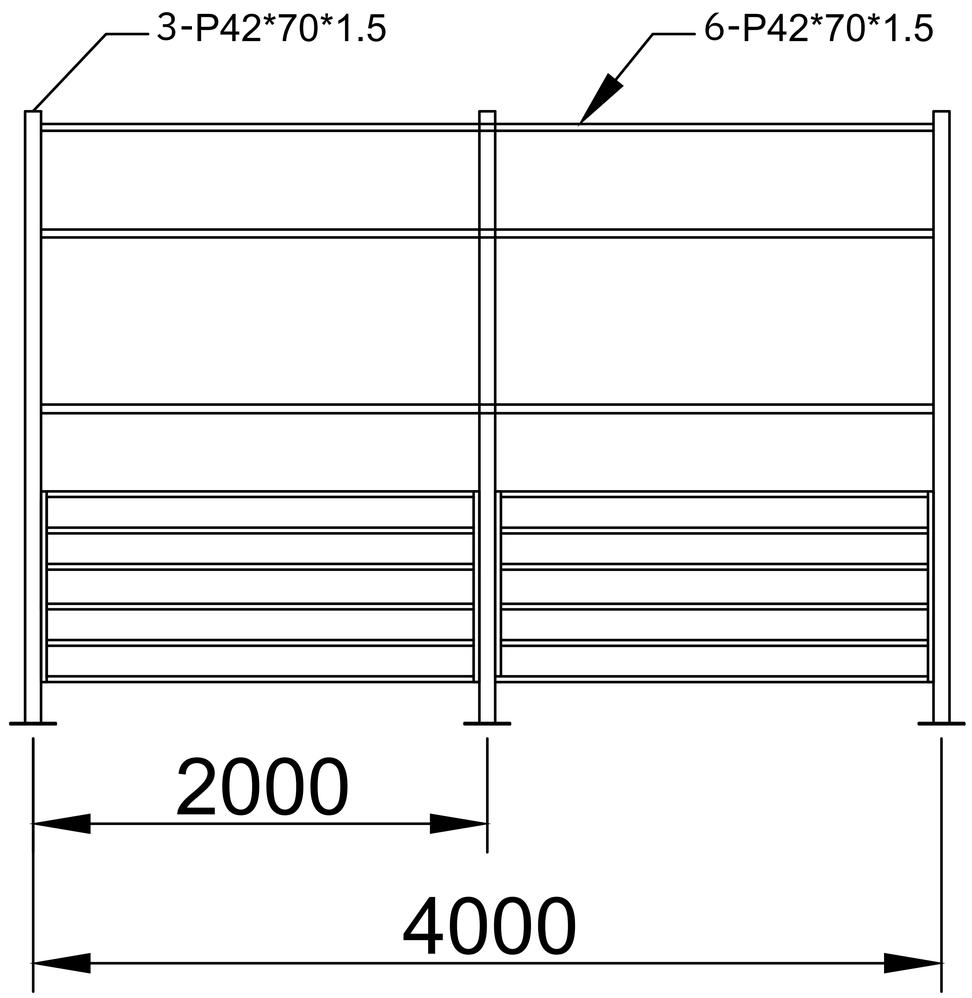

Steel Frame:	Covering:	Arch Tube Thickness:	Purling Tube Thickness:	Eave Height:	Opening/Shutter Size WxH:
CHS Single Truss	0.7mm Single Sheet Cladding	42mm x 70mm x 1.5mm | 1.65" x 2.75" x 0.06"	42mm x 70mm x 1.5mm | 1.65" x 2.75" x 0.06"	1.026m | 3'4"	1.5m x 2.4m | 4'9" x 8'8"

SIDE ELEVATION

Pedestrian door
Quantity: N/A
Size WxH: N/A
Material: N/A

PROJECT TITLE

Enclosed Livestock Shelter -STEEL

4m x 4m x 2.7m | 13' x 13' x 8'8"
Depth x Width x Height

NOTES

WORKING DRAWING

DRAWING BY: Kath Downes

CHECKED BY: Cameron Newbold

PROJECT:

SCALE N.T.S | 24.03.2026

Depth: 4m | 13'
Width: 4m | 13'
Eave Height: 1.026m | 3'4"
Overall Height: 2.7m | 8'8"
Arch Distance: 2m | 6'6"
Opening Clearance: 2.7m | 8'8"

REVISIONS

Sr.	DESCRIPTION	DATE
		24.03.2026

CLIENT

Standard Model

KIT BUILDING SYSTEMS
WWW.KITBUILDINGS.COM

Enclosed Livestock Shelter - STEEL

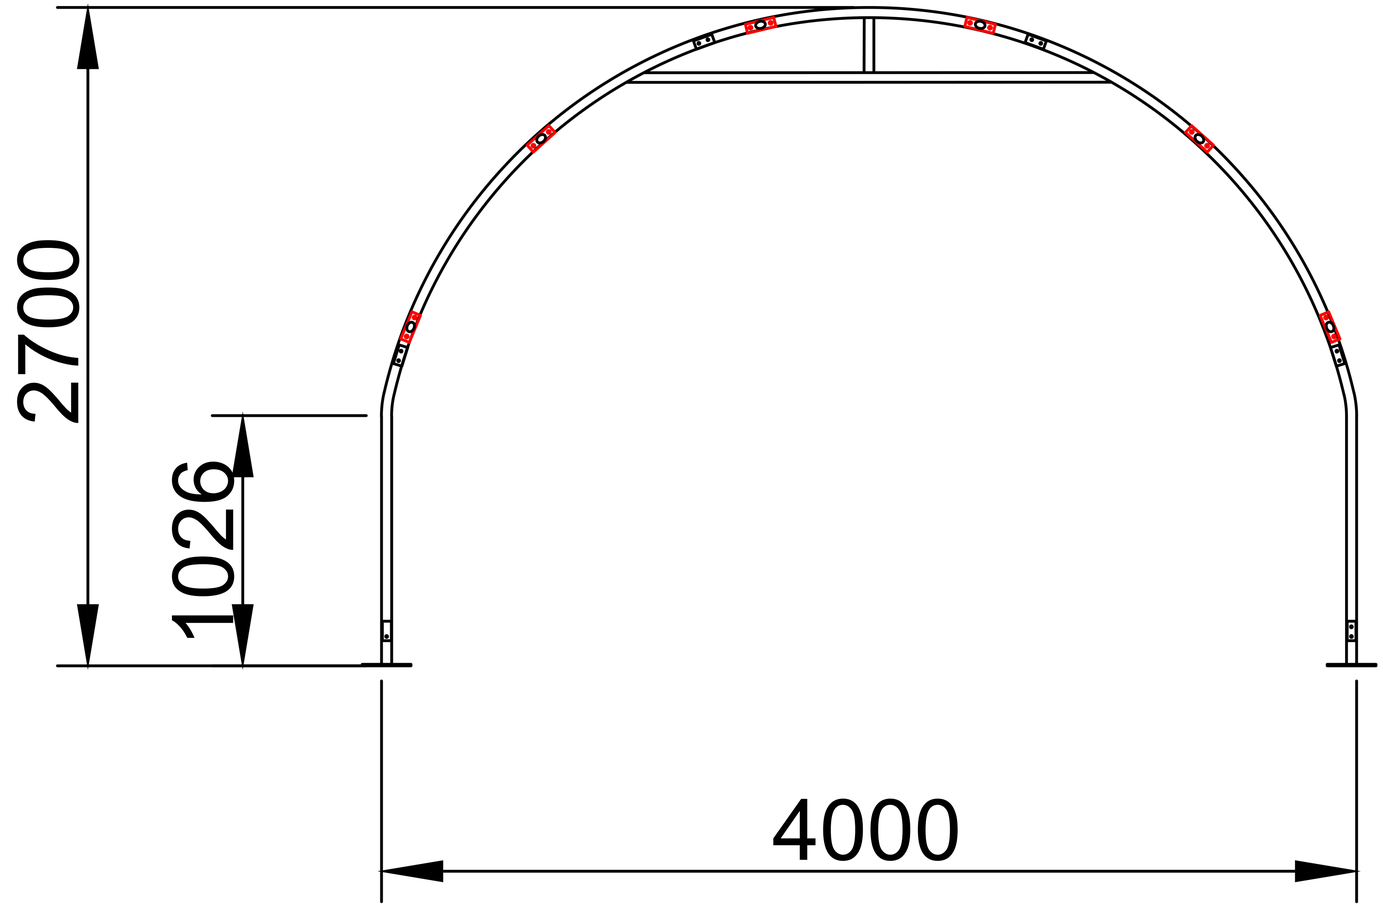

PROJECT TITLE

Enclosed Livestock Shelter -STEEL

4m x 4m x 2.7m | 13' x 13' x 8'8"
Depth x Width x Height

NOTES

WORKING DRAWING

DRAWING BY: Kath Downes

CHECKED BY: Cameron Newbold

PROJECT:

SCALE N.T.S | 24.03.2026

Depth: 4m | 13'
Width: 4m | 13'
Eave Height: 1.026m | 3'4"
Overall Height: 2.7m | 8'8"
Arch Distance: 2m | 6'6"
Opening Clearance: 2.7m | 8'8"

REVISIONS

Sr.	DESCRIPTION	DATE
		24.03.2026

CLIENT

Standard Model

Steel Frame:	Covering:	Arch Tube Thickness:	Purling Tube Thickness:	Eave Height:	Opening/Shutter Size WxH:
CHS Single Truss	0.7mm Single Sheet Cladding	42mm x 70mm x 1.5mm | 1.65" x 2.75" x 0.06"	42mm x 70mm x 1.5mm | 1.65" x 2.75" x 0.06"	1.026m | 3'4"	1.5m x 2.4m | 4'9" x 8'8"

SIDE ELEVATION

Pedestrian door
Quantity: N/A
Size WxH: N/A
Material: N/A

KIT BUILDING SYSTEMS
WWW.KITBUILDINGS.COM